HL-11885

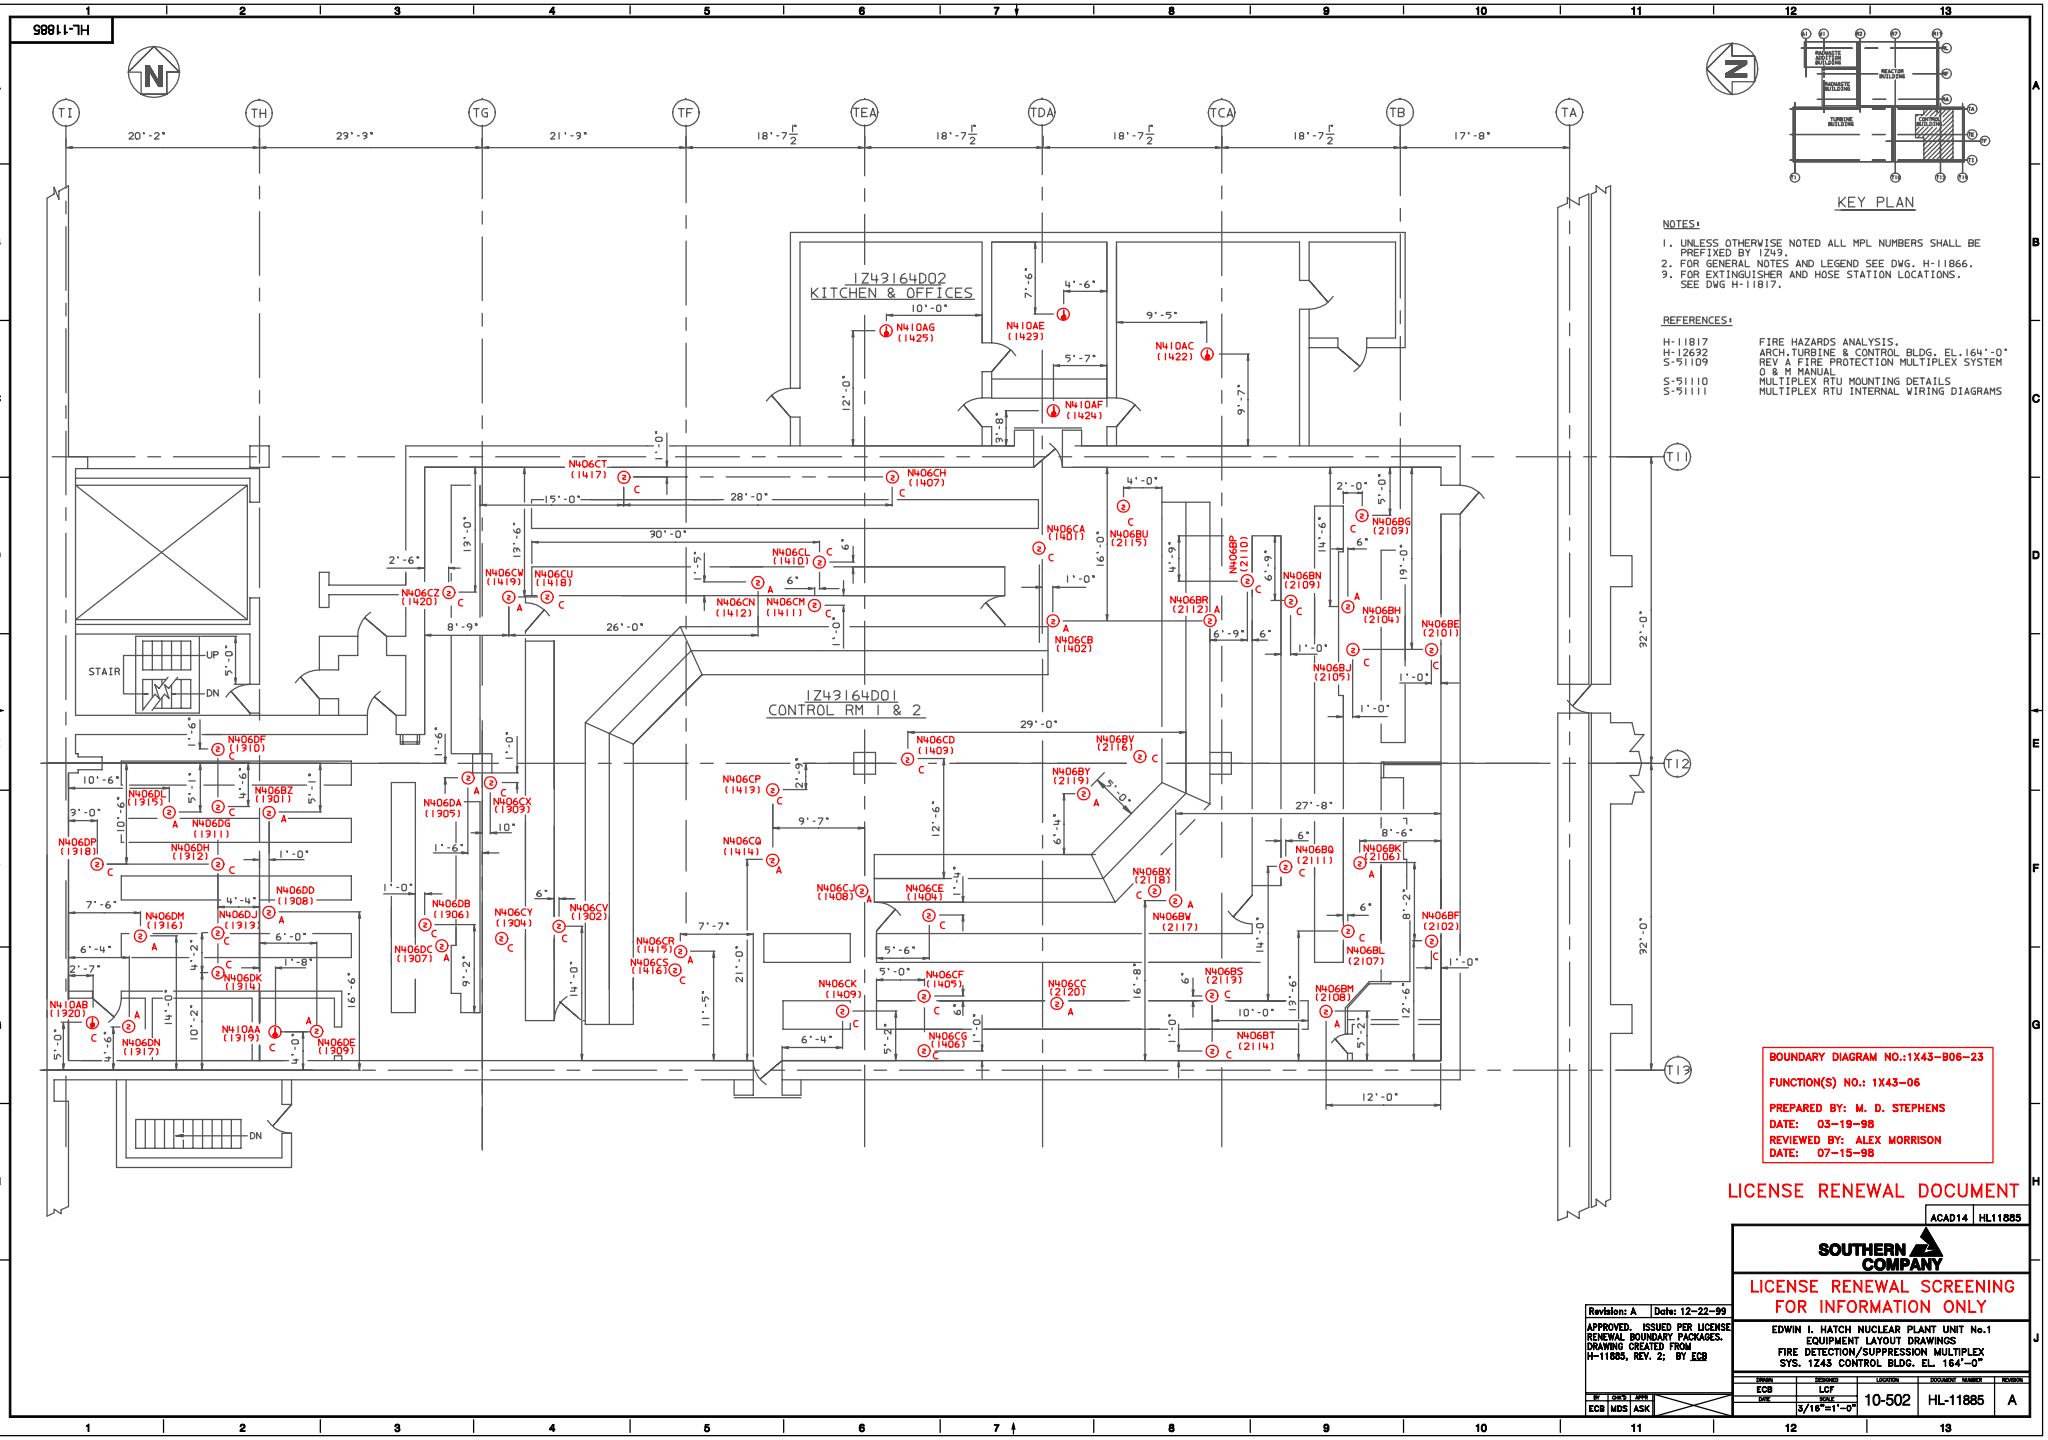

KEY PLAN

NOTES:

1. UNLESS OTHERWISE NOTED ALL MPL NUMBERS SHALL BE PREFIXED BY 1Z49.
2. FOR GENERAL NOTES AND LEGEND SEE DWG. H-11866.
9. FOR EXTINGUISHER AND HOSE STATION LOCATIONS. SEE DWG H-11817.

REFERENCES:

H-11817	FIRE HAZARDS ANALYSIS.
H-12692	ARCH.TURBINE & CONTROL BLDG. EL.164'-0"
S-51109	REV A FIRE PROTECTION MULTIPLEX SYSTEM O & M MANUAL
S-51110	MULTIPLEX RTU MOUNTING DETAILS
S-51111	MULTIPLEX RTU INTERNAL WIRING DIAGRAMS

BOUNDARY DIAGRAM NO.:1X43-B06-23

FUNCTION(S) NO.: 1X43-06

PREPARED BY: M. D. STEPHENS
DATE: 03-19-98
REVIEWED BY: ALEX MORRISON
DATE: 07-15-98

LICENSE RENEWAL DOCUMENT

ACAD14 | HL11885

Revision: A	Date: 12-22-99
APPROVED. ISSUED PER LICENSE RENEWAL BOUNDARY PACKAGES. DRAWING CREATED FROM H-11885, REV. 2; BY ECB	

BY	DWN	APPR
ECB	MDS	ASK

SOUTHERN COMPANY

LICENSE RENEWAL SCREENING
FOR INFORMATION ONLY

EDWIN I. HATCH NUCLEAR PLANT UNIT No.1
EQUIPMENT LAYOUT DRAWINGS
FIRE DETECTION/SUPPRESSION MULTIPLEX
SYS. 1Z43 CONTROL BLDG. EL. 164'-0"

DRAWN	DESIGNED	LOCATION	DOCUMENT NUMBER	REVISION
ECB	LCF	10-502	HL-11885	A
DATE	SCALE 3/16"=1'-0"			