FOR INFORMATION ONLY

PID- 1-DG-D20458

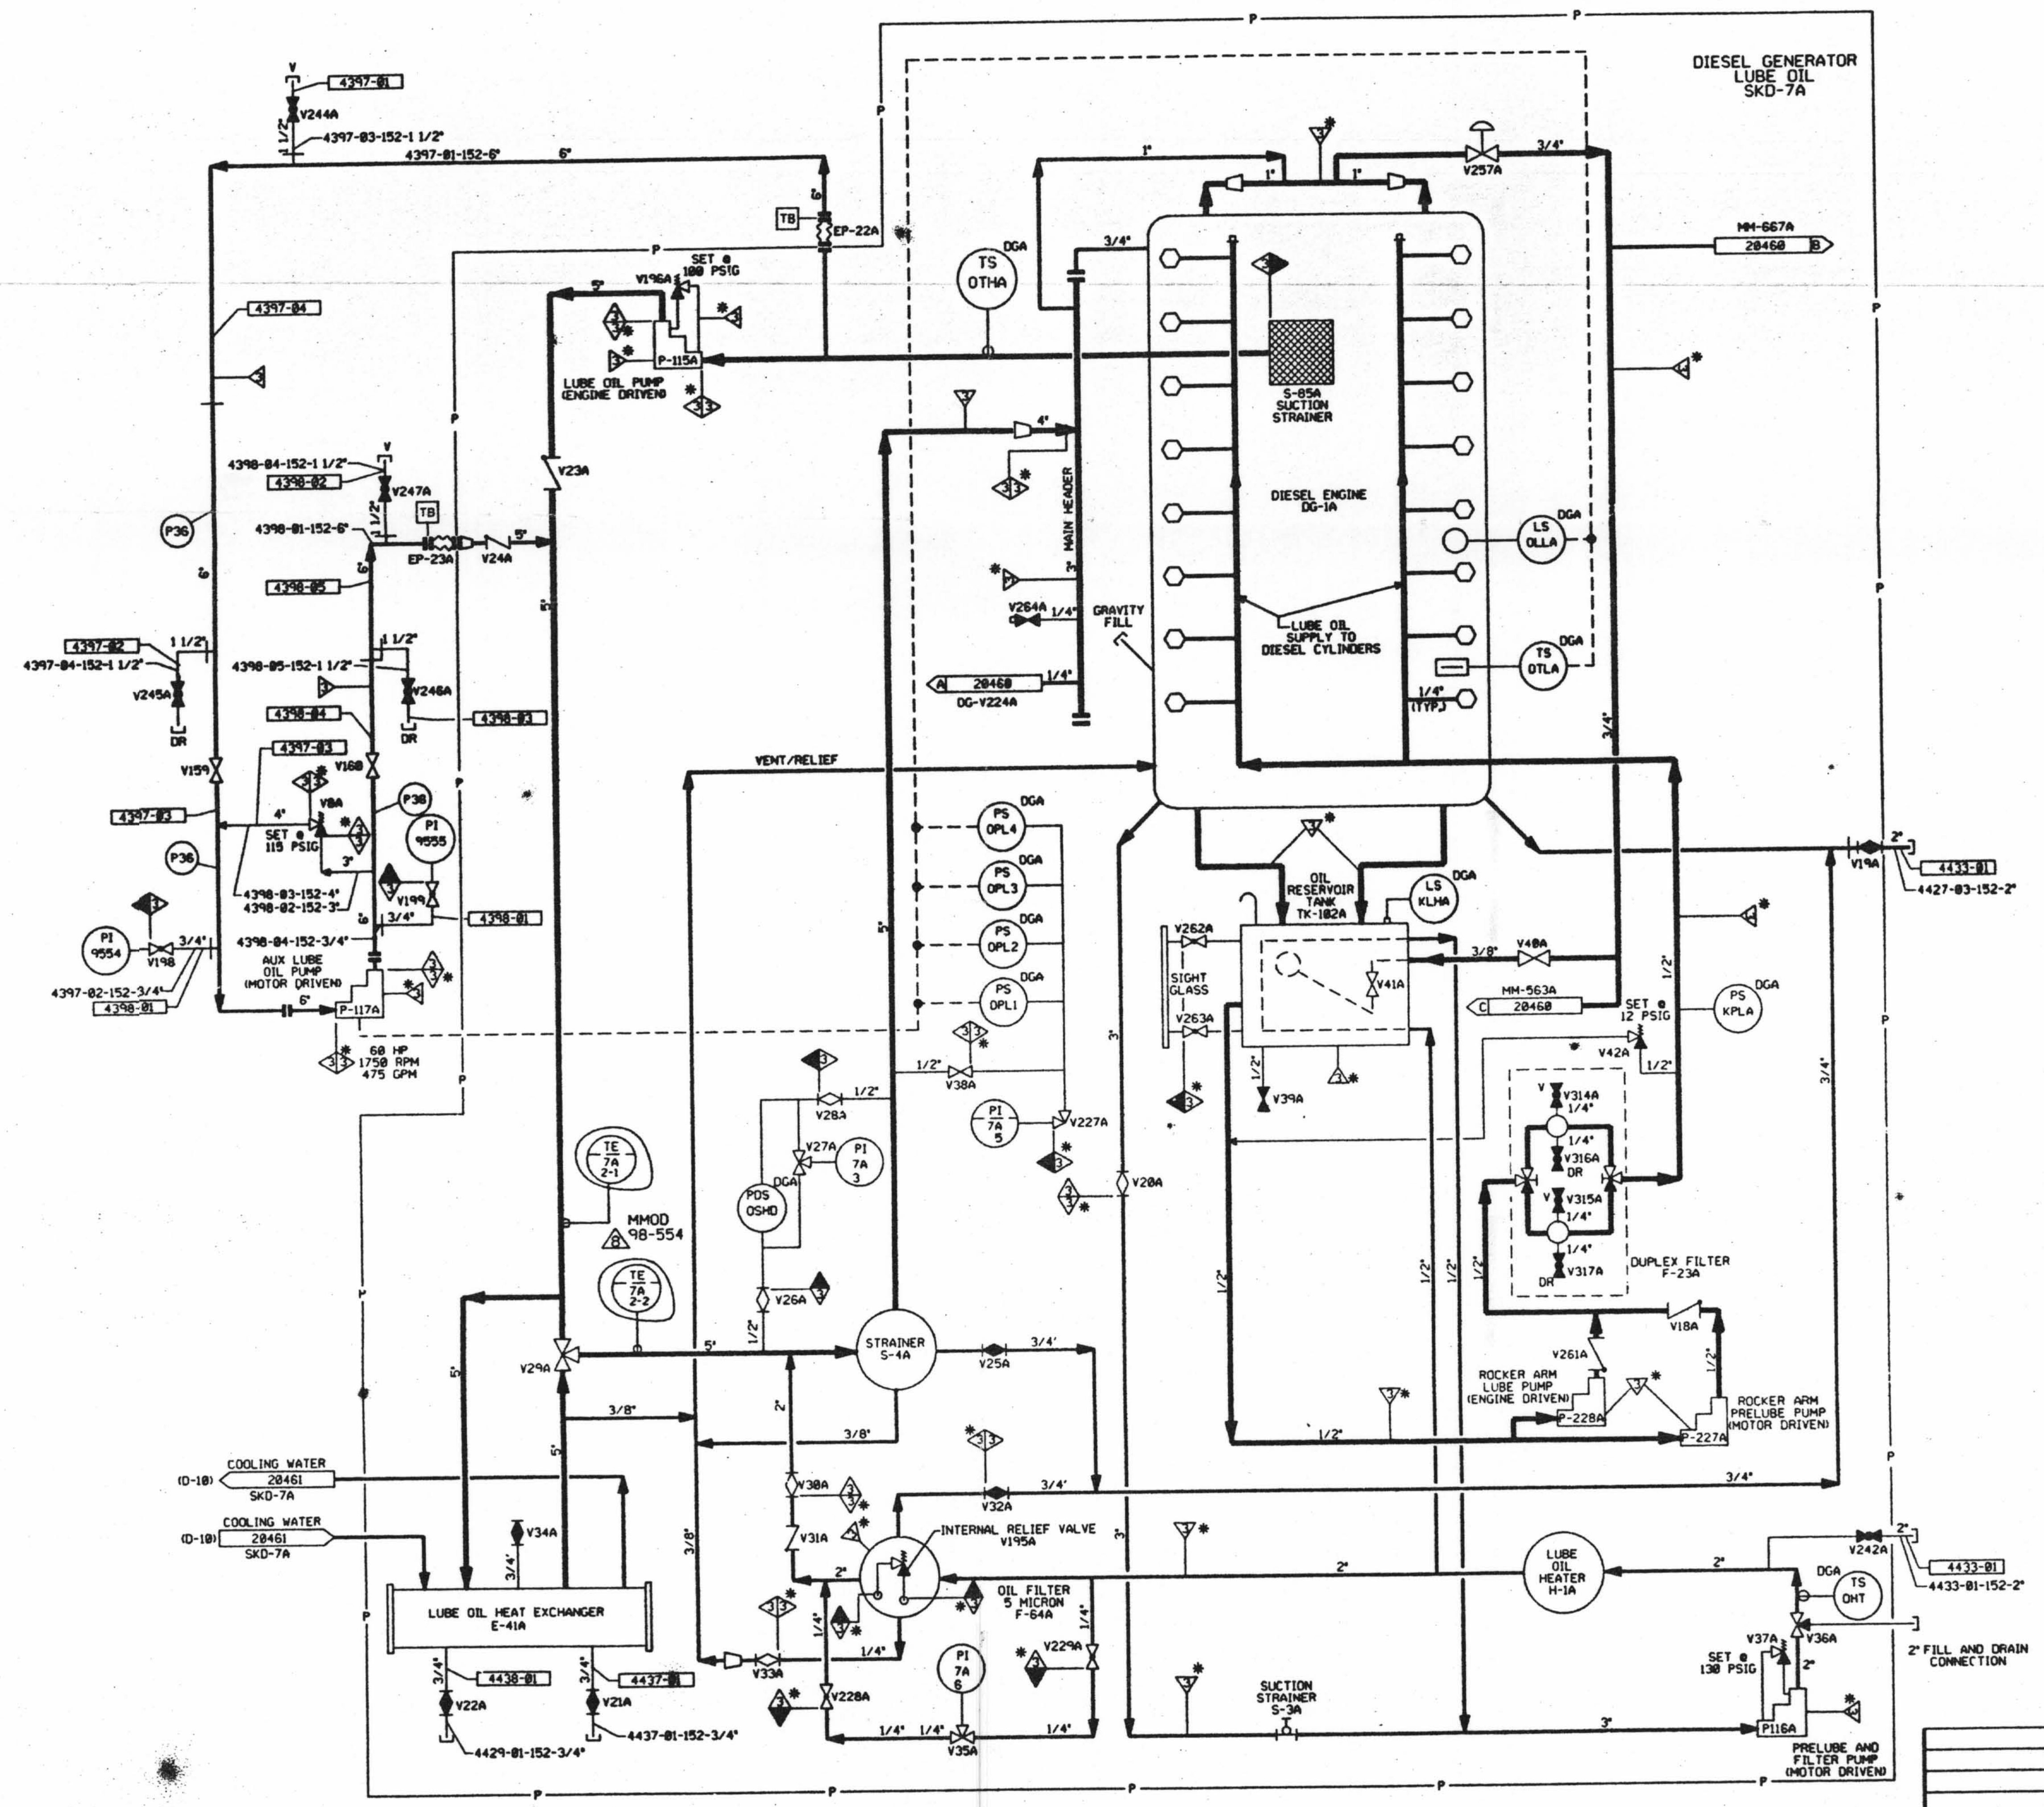

FOR P&ID REFERENCE DRAWINGS, SYMBOLS AND ABBREVIATIONS REFER TO DRAWINGS P&ID - LEGEND 1 AND P&ID - LEGEND 2

LEGEND

	DESIGN PRESSURE	TEST PRESSURE	MIN. TEST TEMP °F	TEST MEDIUM
TEST BOUNDARY				
TB TEMPORARY TEST BOUNDARY				
(P36) INTEGRITY TEST	2 PSIG	2.5/2.65 PSIG	35	AIR/N_2
(N) NO TEST REQUIRED				

NOTES: VENTS & DRAINS WITH CAPS SHALL BE TESTED UP TO THE CAP AND VALVE SHOWN OPEN.

NOTES:

1. WORK THIS DRAWING WITH DRAWINGS 20456, 20457 & 20459 THRU 20462.
2. ALL LINES, EQUIPMENT, COMPONENTS AND INSTRUMENTATION HAVE SYSTEM PREFIX DG, UNLESS NOTED OTHERWISE.
3. DELETED.
4. VENT AND DRAIN CODE AND SAFETY CLASS BREAKS ARE AT THE DOWNSTEAM END OF THE OUTER ISOLATION VALVE PER DESIGN STANDARD 1-NHY-805111, UNLESS NOTED OTHERWISE.
5. △ INDICATES REVISION LEVEL
6. CLEANLINESS CLASS 'C'.
7. SYSTEM DESCRIPTION NUMBER IS SD-10

PORTIONS OF THIS DRAWING ARE

NUCLEAR SAFETY RELATED

REV	DATE	DSGN	DRWN	CHKD	CDE	SES	DESCRIPTION
8	10/6/99	BCS	—	MRW	DWS	CWC	INCORP MMOD 98-554 DCN-00, 01
7	7/30/97	MPW	—	BCS	DWS	VWS	INCORP MMOD 96-550 DCN 01
6	4/1/96	BCL	—	MPW	DWS	GRM	INCORP. DCR 94-12 CA0, 01
5	5/27/94	MPW	—	BCL	JCM	GRM	INCORP. MMOD 92-546 CA0, DCR 90-29 CA-0
4	5/11/92	MRB	—	BCL	DWS	GRM	INCORP. MMOD 91-622 CA0
3	10/29/90	MRB	RMC	JM	APL	BCL	INCORP. MMOD 90-601 CA00 REVISED NOTE 4
2	02/10/87	JDM	DWS	PAL	BCL	VWS	REVISED PRESSURE SWITCH TIE-IN PER FP-20590, COMPLETE REDRAW TO CLARIFY LAYOUT FOR BETTER FLOW DIA UTILIZATION, ADD LINE SIZES TO SKID PIPING.
1	10/16/86	MAP	TAK	WRD	VNK	RRC	REVISED PER PIPING ERECTION ISO'S, ADDED LOCATION COORD'S, ADDED NOTES 6, 7, & MITD REF ... & CHANGE ITEMS
0	6/25/86	DWS	UE&C CADD	VNK	JMCS	RPC	ISSUED FOR OPERATIONS

REF. DRAWING NO.	REV	TITLE
9763-F-900029	5	DIESEL GENERATOR & LUBE OIL - MITD
9763-F-202102	16	DIESEL GENERATOR FUEL & LUBE OIL P&ID

North Atlantic Energy Service Corporation

SEABROOK STATION

DIESEL GENERATOR LUBE OIL SYSTEM TRAIN "A" DETAIL

PID- 1-DG-D20458

10/01/99

D-21