NOTES:

1. FOR HANDRAIL DETAILS SEE SHEET 8 THIS DCN
2. REMOVABLE HANDRAIL SOCKETS TO BE LOCATED AS SHOWN. EXPANSION ANCHORS TO CLEAR EXISTING REBAR.
3. FEILD SHALL VERIFY ALL DIMENSIONS PRIOR TO FABRICATION.

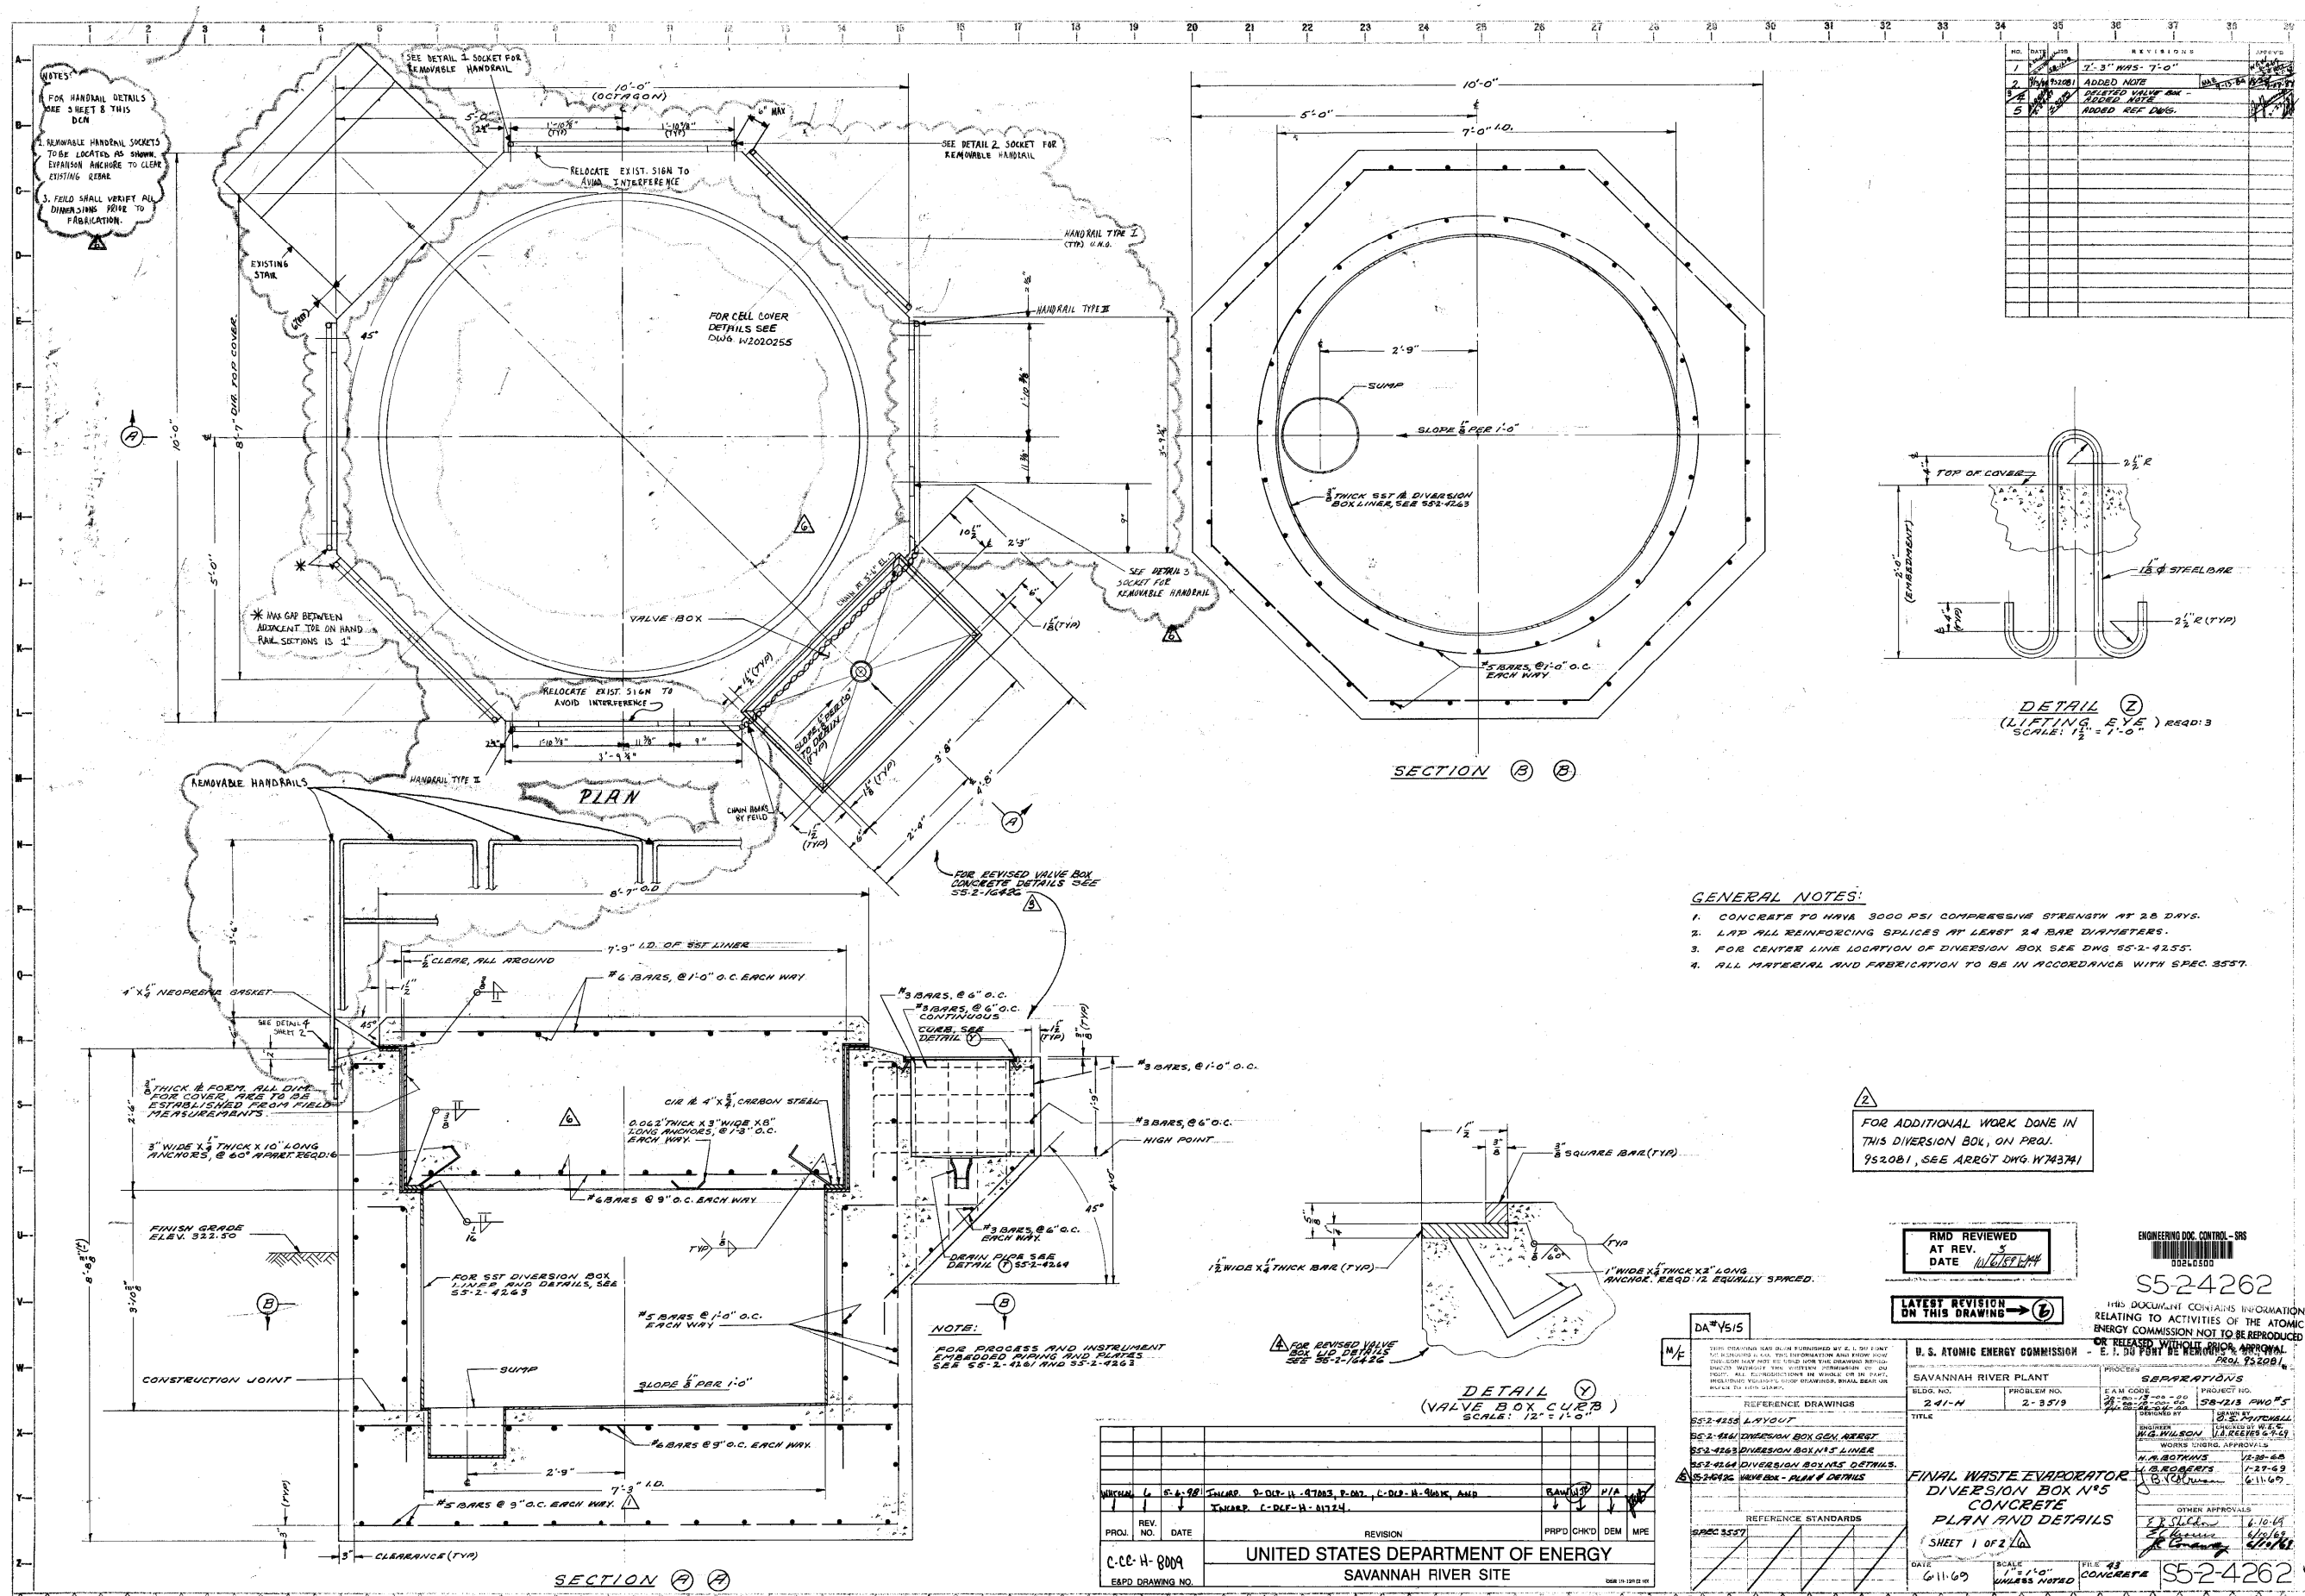

NO.	DATE		REVISIONS	APPRVD
1			7'-3" WAS 7'-0"	
2	7-11-08		ADDED NOTE	
3			DELETED VALVE BOX - ADDED NOTE	
5			ADDED REF DWG.	

GENERAL NOTES:

1. CONCRETE TO HAVE 3000 PSI COMPRESSIVE STRENGTH AT 28 DAYS.
2. LAP ALL REINFORCING SPLICES AT LEAST 24 BAR DIAMETERS.
3. FOR CENTER LINE LOCATION OF DIVERSION BOX SEE DWG SS-2-4255.
4. ALL MATERIAL AND FABRICATION TO BE IN ACCORDANCE WITH SPEC. 3557.

(2) FOR ADDITIONAL WORK DONE IN THIS DIVERSION BOX, ON PROJ. 9S2081, SEE ARRGT DWG. W743741

RMD REVIEWED AT REV. 4 DATE 10/6/87

LATEST REVISION ON THIS DRAWING → (2)

ENGINEERING DOC. CONTROL - SRS
00040500
S5-2-4262

THIS DOCUMENT CONTAINS INFORMATION RELATING TO ACTIVITIES OF THE ATOMIC ENERGY COMMISSION NOT TO BE REPRODUCED OR RELEASED WITHOUT PRIOR APPROVAL

DA # Y515

M/F

THIS DRAWING HAS BEEN REPRODUCED AT U.S. DOE FACILITY SAVANNAH RIVER. ANY DISCREPANCIES BETWEEN THIS DRAWING AND THE ORIGINAL DRAWING MAY EXIST. THE ORIGINAL DRAWING MAY BE FOUND UPON THE DRAWING REVISION RECORD. WITHOUT THE WRITTEN PERMISSION OF DU PONT, ALL REPRODUCTIONS IN WHOLE OR IN PART, INCLUDING VOLUMES, COPY DRAWINGS, EMAIL BEAR UN RULE TO THIS DRAWING.

REFERENCE DRAWINGS

SS-2-4255	LAYOUT
SS-2-4261	DIVERSION BOX GEN. REQT
SS-2-4263	DIVERSION BOX N°5 LINER
SS-2-4264	DIVERSION BOX N°5 DETAILS.
SS-2-16426	VALVE BOX - PLAN & DETAILS

REFERENCE STANDARDS

SPEC 3557

U. S. ATOMIC ENERGY COMMISSION - E. I. DU PONT DE NEMOURS & CO.

SAVANNAH RIVER PLANT

BLDG. NO. 241-H | PROBLEM NO. 2-3519

TITLE: FINAL WASTE EVAPORATOR DIVERSION BOX N°5 CONCRETE PLAN AND DETAILS

SHEET 1 OF 2 (2)

DATE 6-11-69 | SCALE 1" = 1'-0" UNLESS NOTED | FILE 43 CONCRETE | S5-2-4262

PROCESS: SEPARATIONS

PROJECT NO. 58-1213 PNO N°5

DESIGNED BY	D.S. MITCHELL
DRAWN BY	D.S. MITCHELL
ENGINEER	W.G. WILSON
ENGINEER	W.E.K. J.S. REEVES (S.P.C.)
WORKS ENGRG. APPROVALS	
H.M. BOTHWS	12-28-68
J.A. ROGERS	1-27-69
D. C. [illegible]	6-11-69
OTHER APPROVALS	
[illegible]	6-10-69
[illegible]	6/10/69
[illegible]	6/11/69

PROJ.	REV. NO.	DATE	REVISION	PRP'D	CHK'D	DEM	MPE
VERTICAL	6	5-6-98	THICKR. 9-DCP-H-97063, P-DCP, C-DCP-H-96016, AND THICKR. C-DCP-H-81724.				

C-CC-H-8009

E&PD DRAWING NO.

UNITED STATES DEPARTMENT OF ENERGY

SAVANNAH RIVER SITE

DOE/R (7-1978) 02 101

Y515/25424