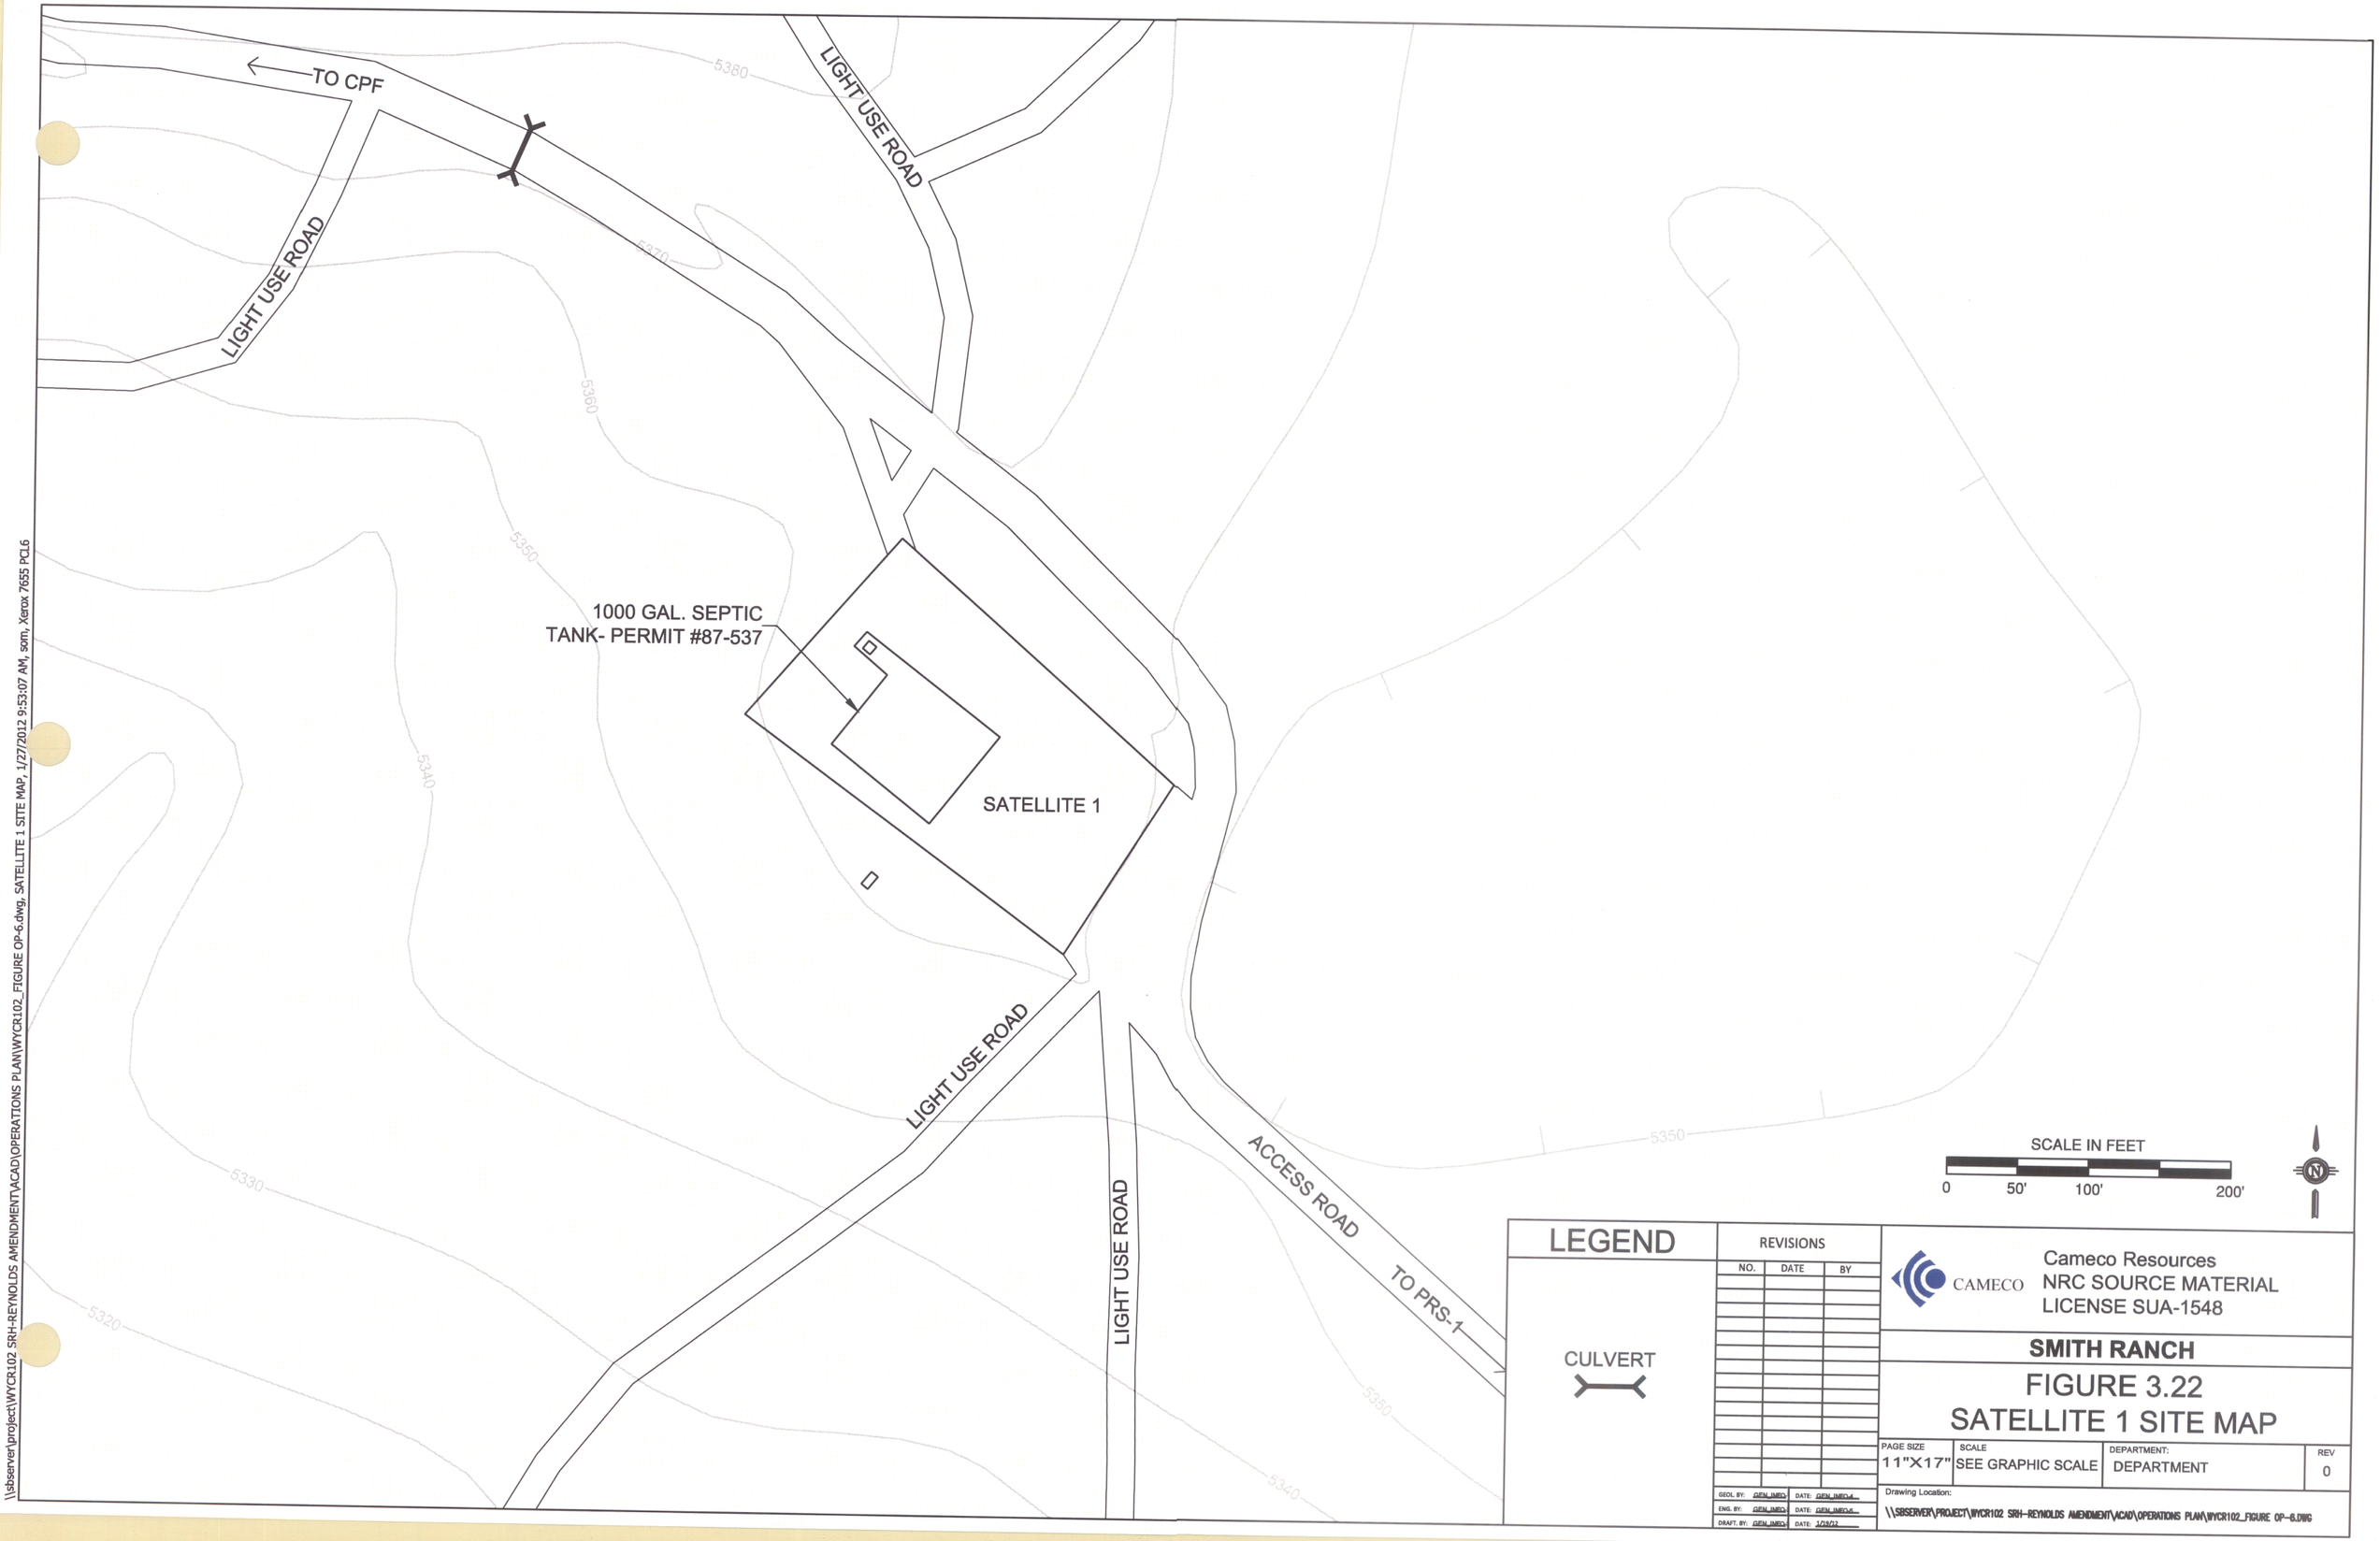
TO CPF
LIGHT USE ROAD
LIGHT USE ROAD
LIGHT USE ROAD
LIGHT USE ROAD
ACCESS ROAD
TO PRS-1
1000 GAL. SEPTIC
TANK- PERMIT #87-537
SATELLITE 1
5380
5370
5360
5350
5340
5330
5320
SCALE IN FEET
0
50'
100'
200'
N
LEGEND
CULVERT
REVISIONS
NO.
DATE
BY
GEOL BY: GEN_IMEC4
DATE: GEN_IMEC4
ENG. BY: GEN_IMEC4
DATE: GEN_IMEC4
DRAFT. BY: GEN_IMEC4
DATE: 1/19/12
CAMECO
Cameco Resources
NRC SOURCE MATERIAL
LICENSE SUA-1548
SMITH RANCH
FIGURE 3.22
SATELLITE 1 SITE MAP
PAGE SIZE
11"X17"
SCALE
SEE GRAPHIC SCALE
DEPARTMENT:
DEPARTMENT
REV
0
Drawing Location:
\\SBSERVER\PROJECT\WYCR102 SRH-REYNOLDS AMENDMENT\ACAD\OPERATIONS PLAN\WYCR102_FIGURE OP-6.DWG
\\sbserver\project\WYCR102 SRH-REYNOLDS AMENDMENT\ACAD\OPERATIONS PLAN\WYCR102_FIGURE OP-6.dwg, SATELLITE 1 SITE MAP, 1/27/2012 9:53:07 AM, sam, Xerox 7655 PCL6