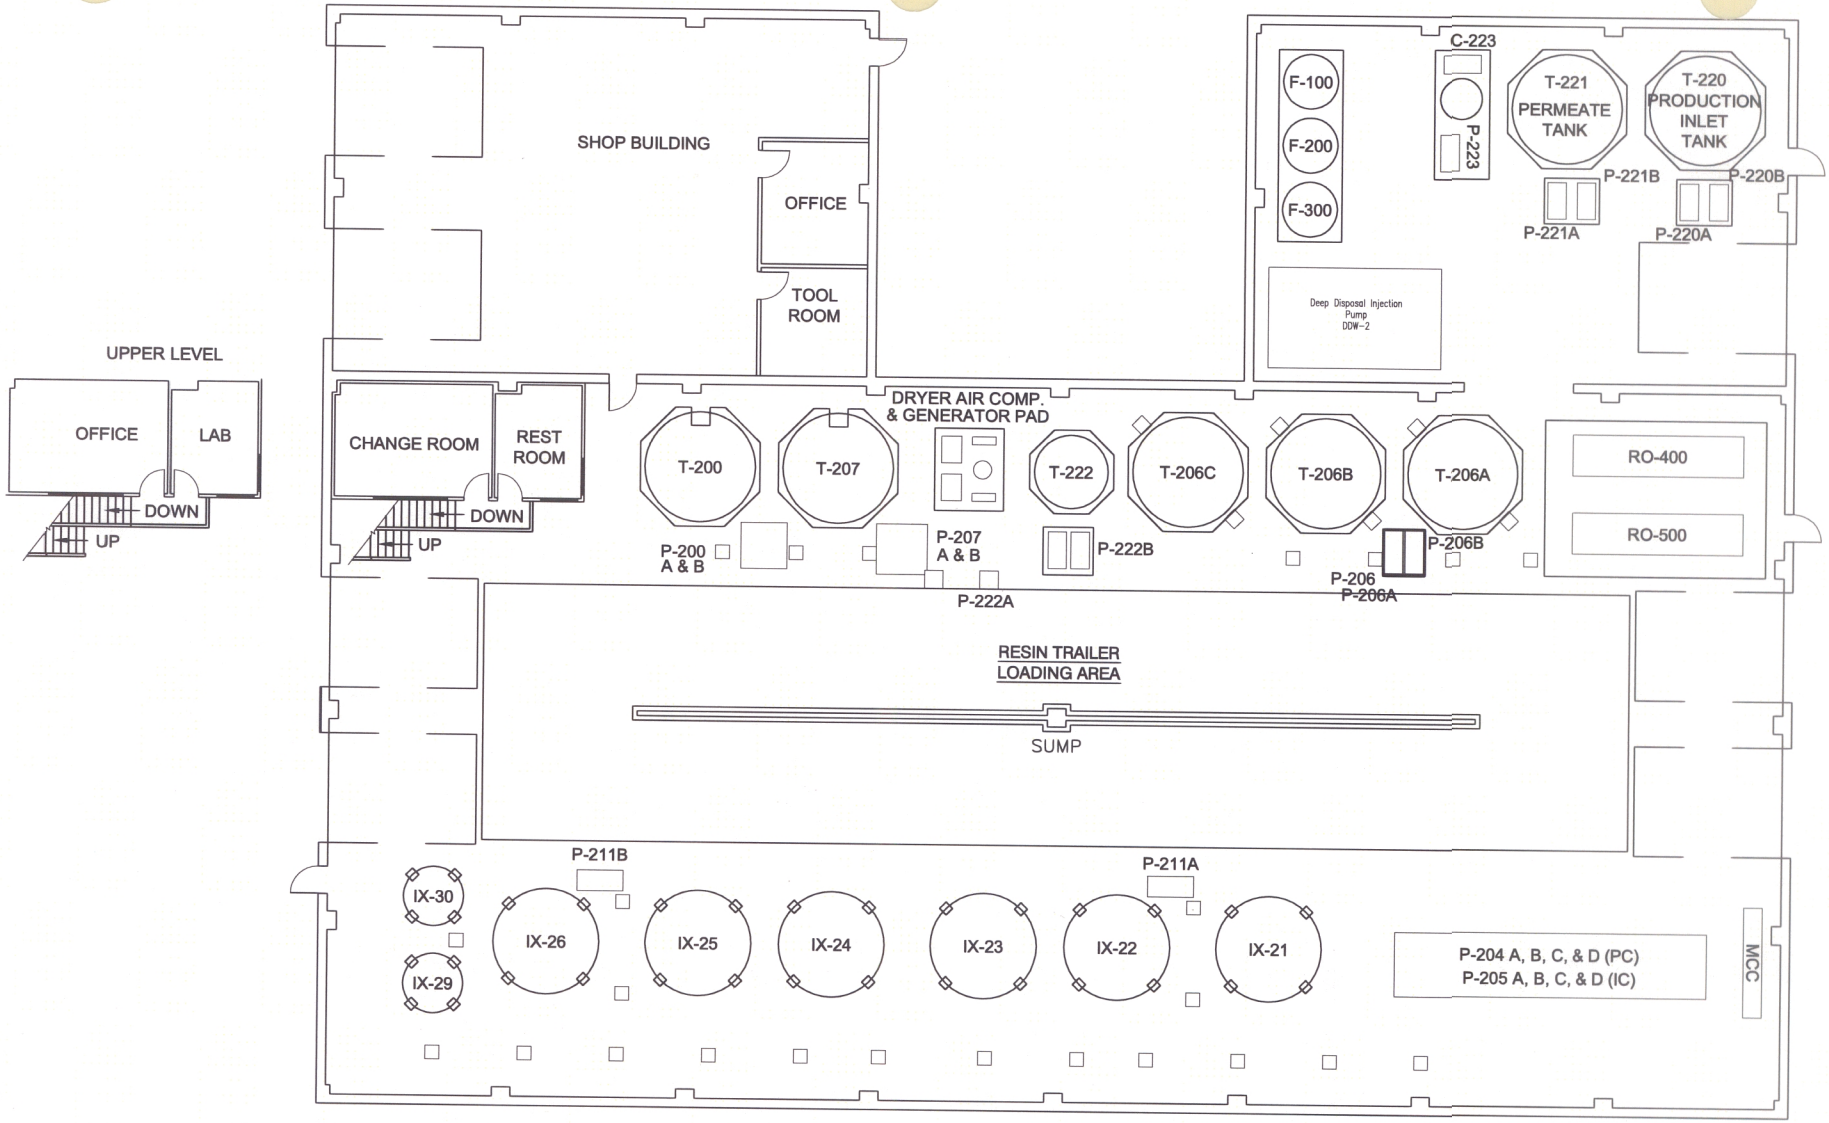

NOTE: SUMP REPORTS TO WASTE WATER TANKS FOR TRANSFER TO DEEP DISPOSAL WELL

SCALE IN FEET

0 125' 250' 500'

REVISIONS		
NO.	DATE	BY

CAMECO

Cameco Resources
NRC SOURCE MATERIAL
LICENSE SUA-1548

SMITH RANCH

FIGURE 3.28
SATELLITE SR-1 FLOOR PLAN

PAGE SIZE	SCALE	DEPARTMENT:	REV
8.5"X11"	SEE GRAPHIC SCALE	DEPARTMENT	0

GEOL. BY: GEN_INEO-1 DATE: GEN_INEO-4
ENG. BY: GEN_INEO-2 DATE: GEN_INEO-5
DRAFT. BY: GEN_INEO-3 DATE: 1/18/12

Drawing Location:
\\SBSERVER\PROJECT\WYCR102 SRH-REYNOLDS AMENDMENT\ACAD\OPERATIONS PLAN\WYCR102_FIGURE OP-9A.DWG

\\sbserver\project\WYCR102 SRH-REYNOLDS AMENDMENT\ACAD\OPERATIONS PLAN\WYCR102_FIGURE OP-9A.dwg, SATELLITE SR-1 FLOOR PLAN, 1/27/2012 10:43:40 AM, sam, Xerox 7655 PCL6