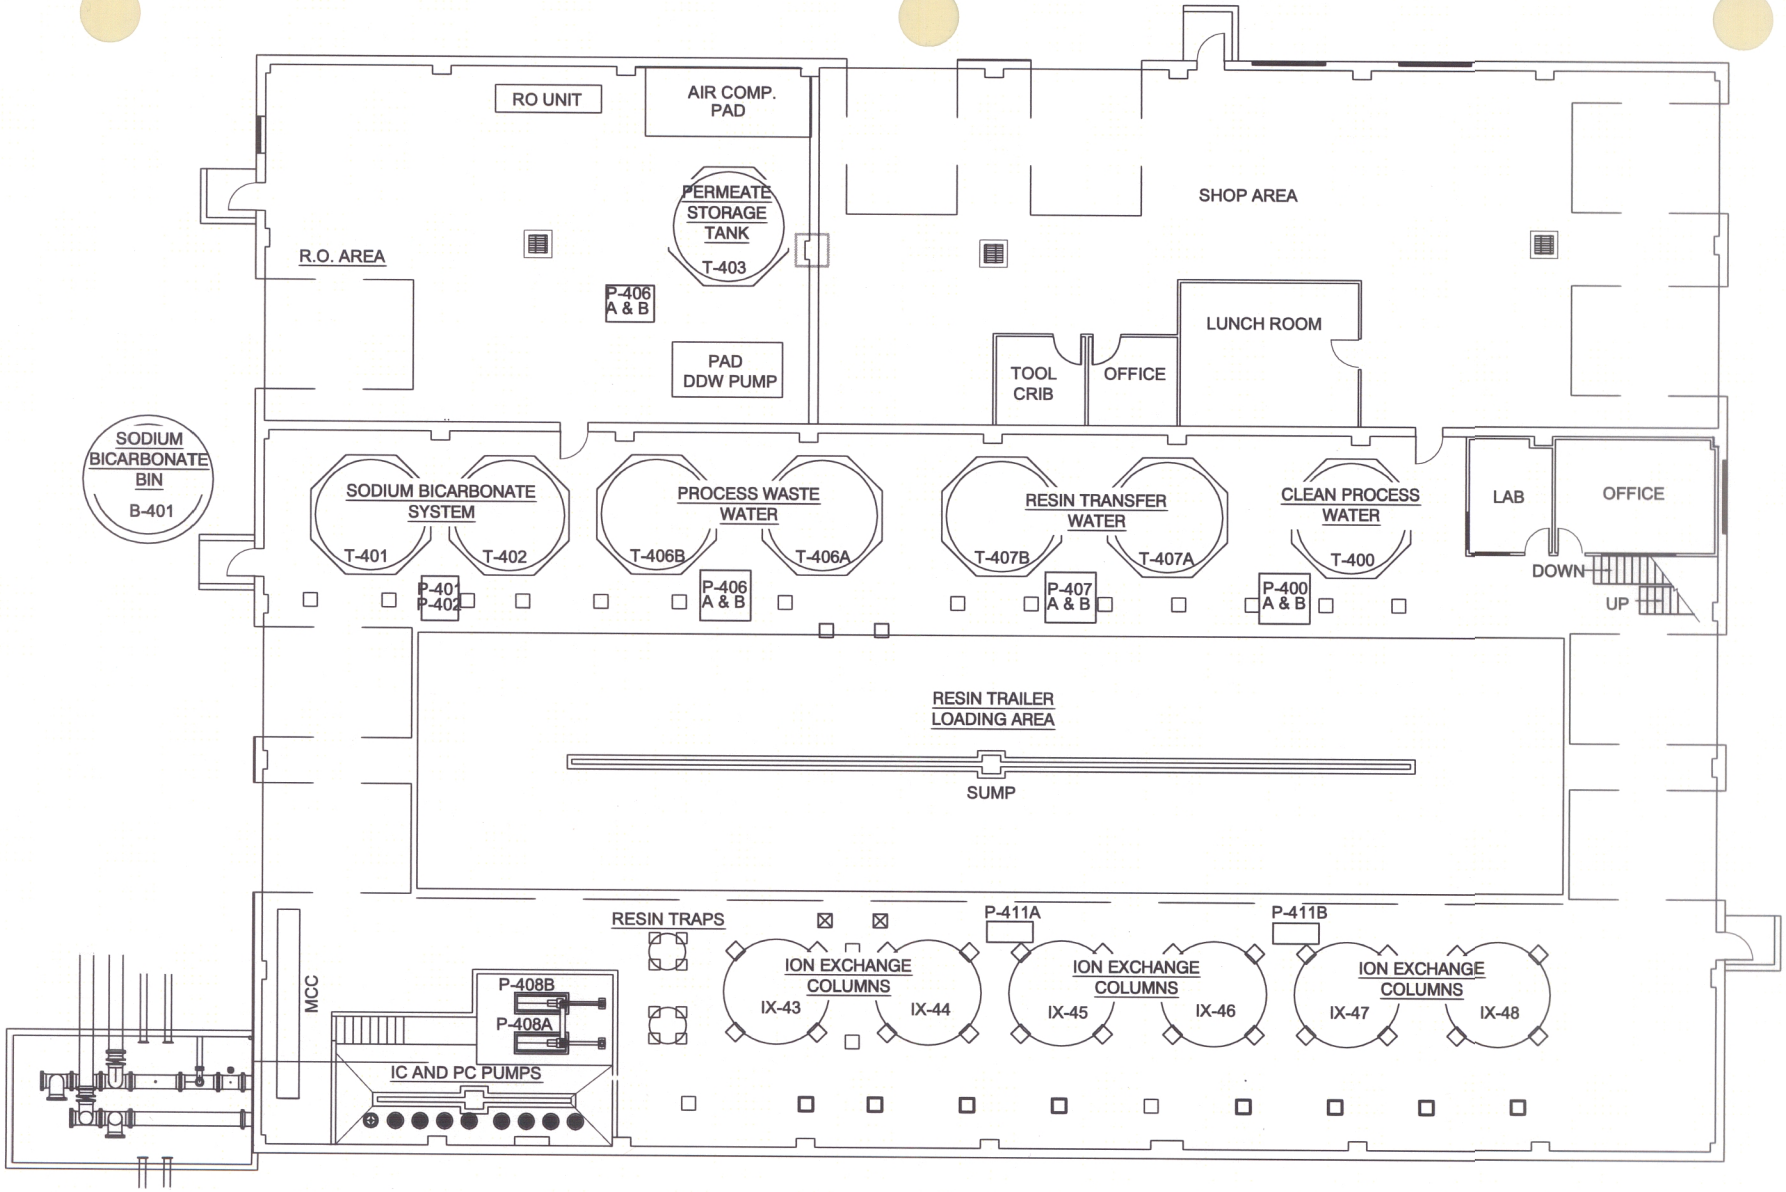

NOTE: SUMP REPORTS TO T-406 WASTE WATER TANKS FOR TRANSFER TO DEEP DISPOSAL WELL

SCALE IN FEET

0 125' 250' 500'

REVISIONS		
NO.	DATE	BY

CAMECO

Cameco Resources
NRC SOURCE MATERIAL
LICENSE SUA-1548

SMITH RANCH

FIGURE 3.30
SATELLITE SR-2 FLOOR PLAN

PAGE SIZE	SCALE	DEPARTMENT:	REV
8.5" X 11"	SEE GRAPHIC SCALE	DEPARTMENT	0

Drawing Location:
\\SBSERVER\PROJECT\WYCR102 SRH-REYNOLDS AMENDMENT\ACAD\OPERATIONS PLAN\WYCR102_FIGURE OP-10A.DWG

GEOL. BY: GEN_INEO-1 DATE: GEN_INEO-4
ENG. BY: GEN_INEO-2 DATE: GEN_INEO-5
DRAFT. BY: GEN_INEO-3 DATE: 1/18/12

\\sbserver\project\WYCR102 SRH-REYNOLDS AMENDMENT\ACAD\OPERATIONS PLAN\WYCR102_FIGURE OP-10A.dwg, SATELLITE SR-2 FLOOR PLAN, 1/27/2012 11:05:18 AM, som, Xerox 7655 PCL6