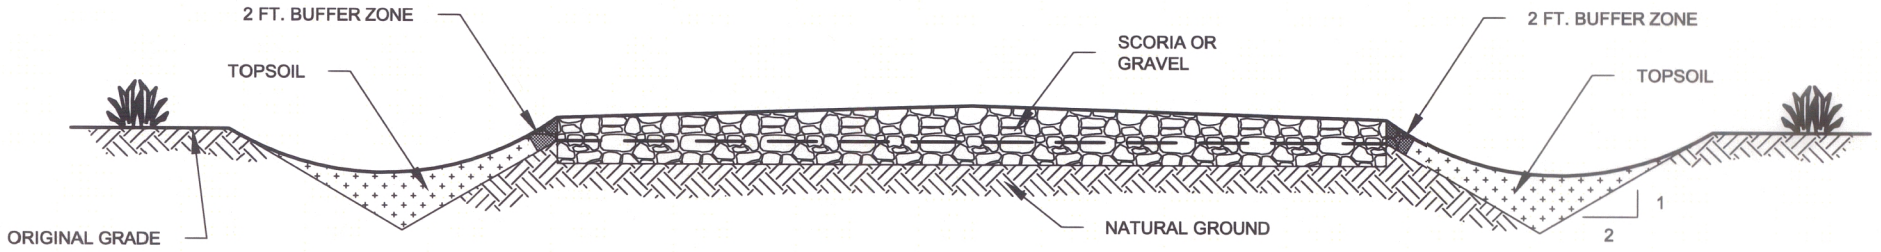

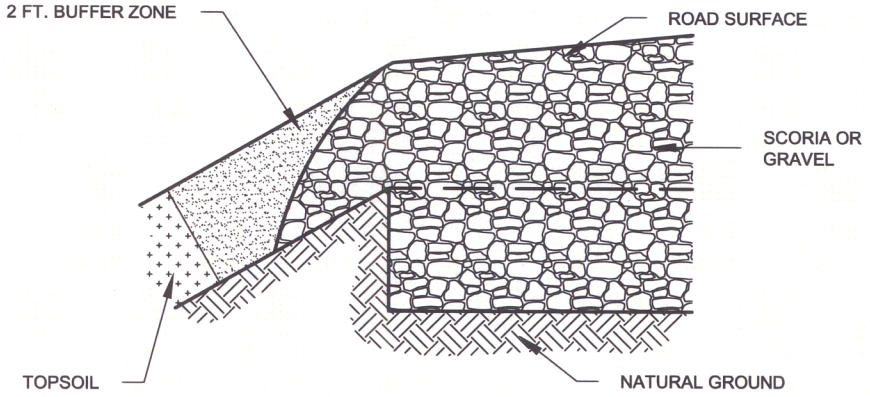

BLADE 6 IN. TO 8 IN. OF TOPSOIL TO EACH SIDE WITH SLIGHT CROWN IN MIDDLE. BLADE DRAINAGE DITCH ON EACH SIDE THEN LINE DRAINAGE DITCH WITH TOPSOIL. FILL ROADBED WITH 3 IN. TO 6 IN. OF GRAVEL OR SCORIA.

REVISIONS		
NO.	DATE	BY

GEOL BY: GEN_INFO DATE: GEN_INFO4_
ENG. BY: GEN_INFO DATE: GEN_INFO5_
DRAFT. BY: GEN_INFO DATE: 1/27/12

CAMECO

Cameco Resources
NRC SOURCE MATERIAL
LICENSE SUA-1548

SMITH RANCH

FIGURE 3.35
PRIMARY AND SECONDARY
ACCESS ROAD CONSTRUCTION

PAGE SIZE	SCALE	DEPARTMENT:	REV
8.5"X11"	SEE GRAPHIC SCALE	DEPARTMENT	0

Drawing Location:
L:\WYCR102 SRH-NB NRC License Renewal\RENEWAL DOCUMENT\FINAL NRC SUBMITTAL\ACAD_UPDATED_FOR_NRC\WYCR103_ROAD DETAILS.DWG

L:\WYCR102 SRH-NB NRC License Renewal\RENEWAL DOCUMENT\FINAL NRC SUBMITTAL\ACAD_UPDATED_FOR_NRC\WYCR103_ROAD DETAILS.DWG, 02-7, 1/27/2012 11:52:29 AM, sam, Xerox 7655 PCL6