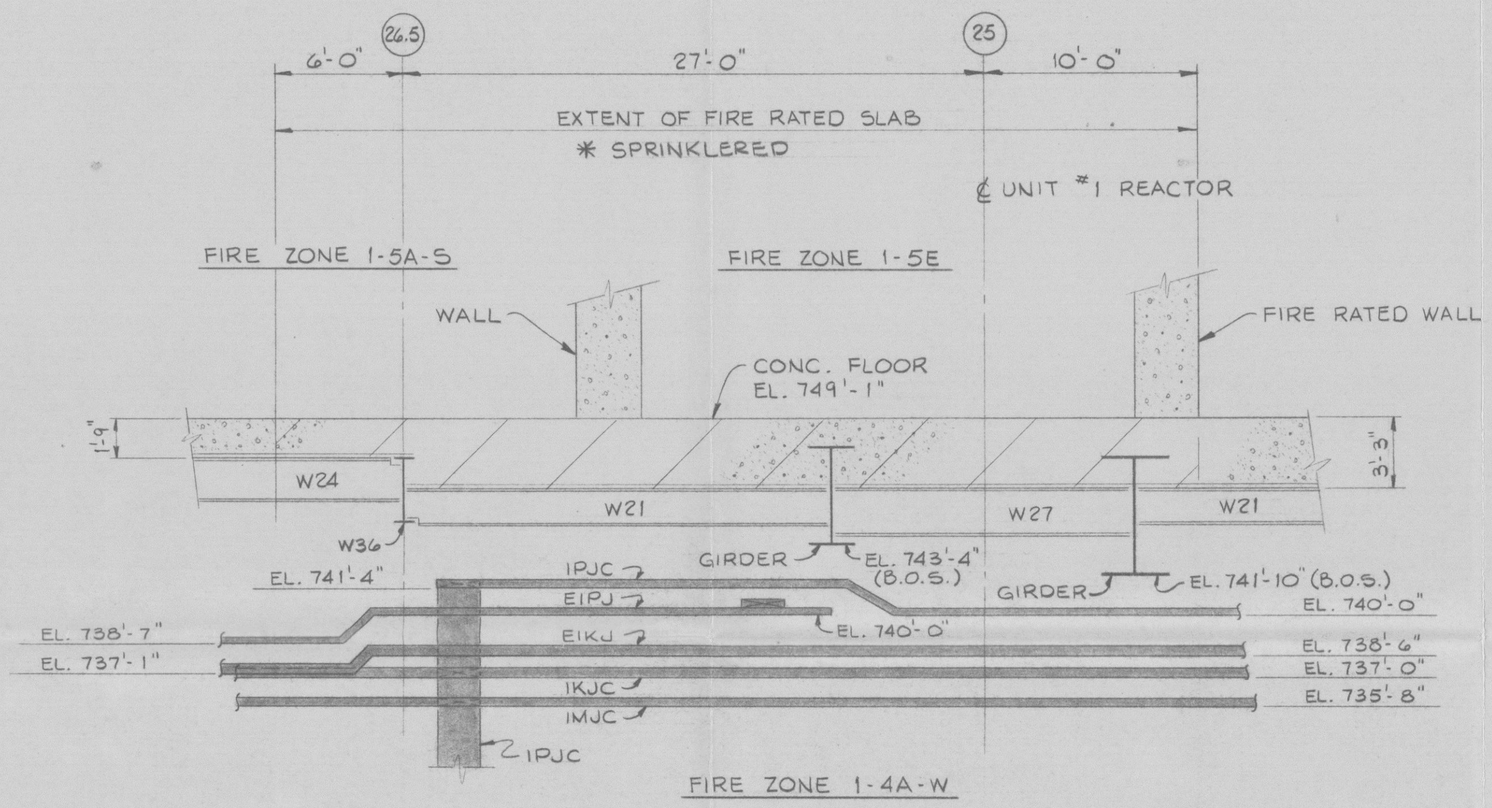

SECTION A-A

SCALE: 3/16" = 1'-0"

AE DRAWING NO.	PP&L DRAWING NO.
REFERENCE DRAWINGS	

REV	DESCRIPTION	DR	CH		APPROVED	DATE
0	INITIAL ISSUE	TJD	WTD	FKM	TAG	10/24/86

NON-QUALITY RELATED DWG CLASS 3

SUSQUEHANNA S.E.S.
UNIT # 1
REACTOR BUILDING
APPENDIX R-DEVIATION REQ. #6
FIRE RATED F.L. SLAB EL. 749'-1

AREA 29	ELEV. 749'-1	SCALE: NOTED

PENNSYLVANIA POWER & LIGHT COMPANY
ALLENTOWN PA.

PP&L DRAWING NO.	SHEET NO.	REV. NO.
C-206008	3	0

AE DRAWING NO. C-1768

TI APERTURE CARD

8611060245

PP&L FORM 3505C (1/84)
60712