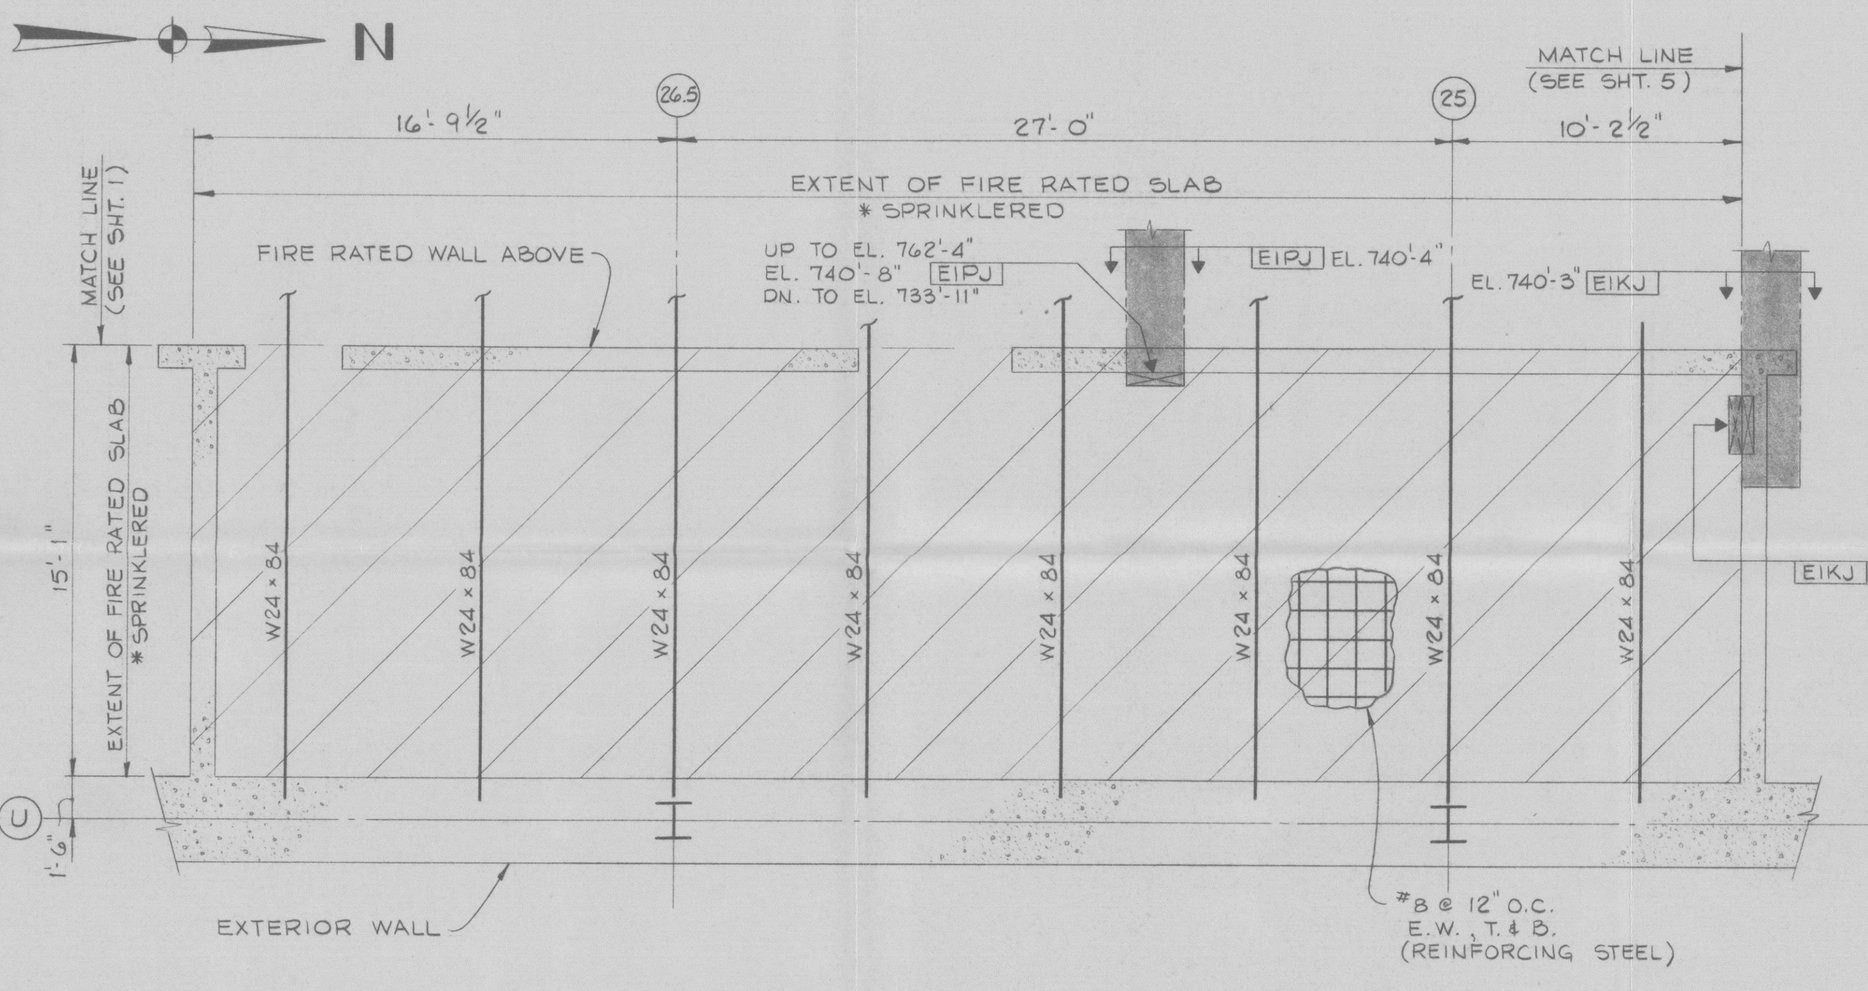

PARTIAL PLAN BELOW EL. 749'-1"

T.O.S. EL. 747'-4" U.N.O.
SCALE: ¼" = 1'-0"

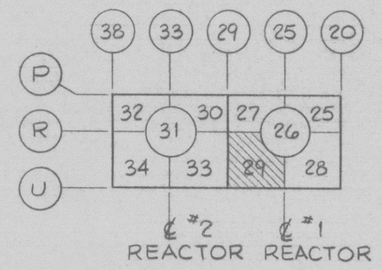

KEY PLAN

* SPRINKLERS INSTALLED IN ACCORDANCE WITH "NFPA-13".

FIRE ZONE ABOVE FIRE RATED FLOOR SLAB: 1-5G.

FIRE ZONE BELOW FIRE RATED FLOOR SLAB: 1-4A-W & 1-4A-S.

AE DRAWING NO.	PP&L DRAWING NO.
C-201	E-105239
C-202	E-105240
E-28-4	E-107629 SH. 4
E-29-4	E-107630 SH. 4
C-307	E-105314

REFERENCE DRAWINGS

REV	DESCRIPTION	DR	CH		APPROVED	DATE
0	INITIAL ISSUE	TNO	WTD	FXM	TAG	10/24/86

NON-QUALITY RELATED DWG. CLASS 3

SUSQUEHANNA S.E.S.
UNIT #1
REACTOR BUILDING
APPENDIX R-DEVIATION REQ. #6
FIRE RATED FL. SLAB EL. 749'-1"

AREA: 29 | ELEV: 749'-1" | SCALE: NOTED

PENNSYLVANIA POWER & LIGHT COMPANY
ALLENTOWN PA.

PP&L DRAWING NO.	SHEET NO.	REV. NO.
C-206008	4	0

AE DRAWING NO. C-1768

TI APERTURE CARD

PP&L FORM 3505C (1/84)

60712

FRACTIONAL DECIMAL LOCATION CODES SORTS

8611060249