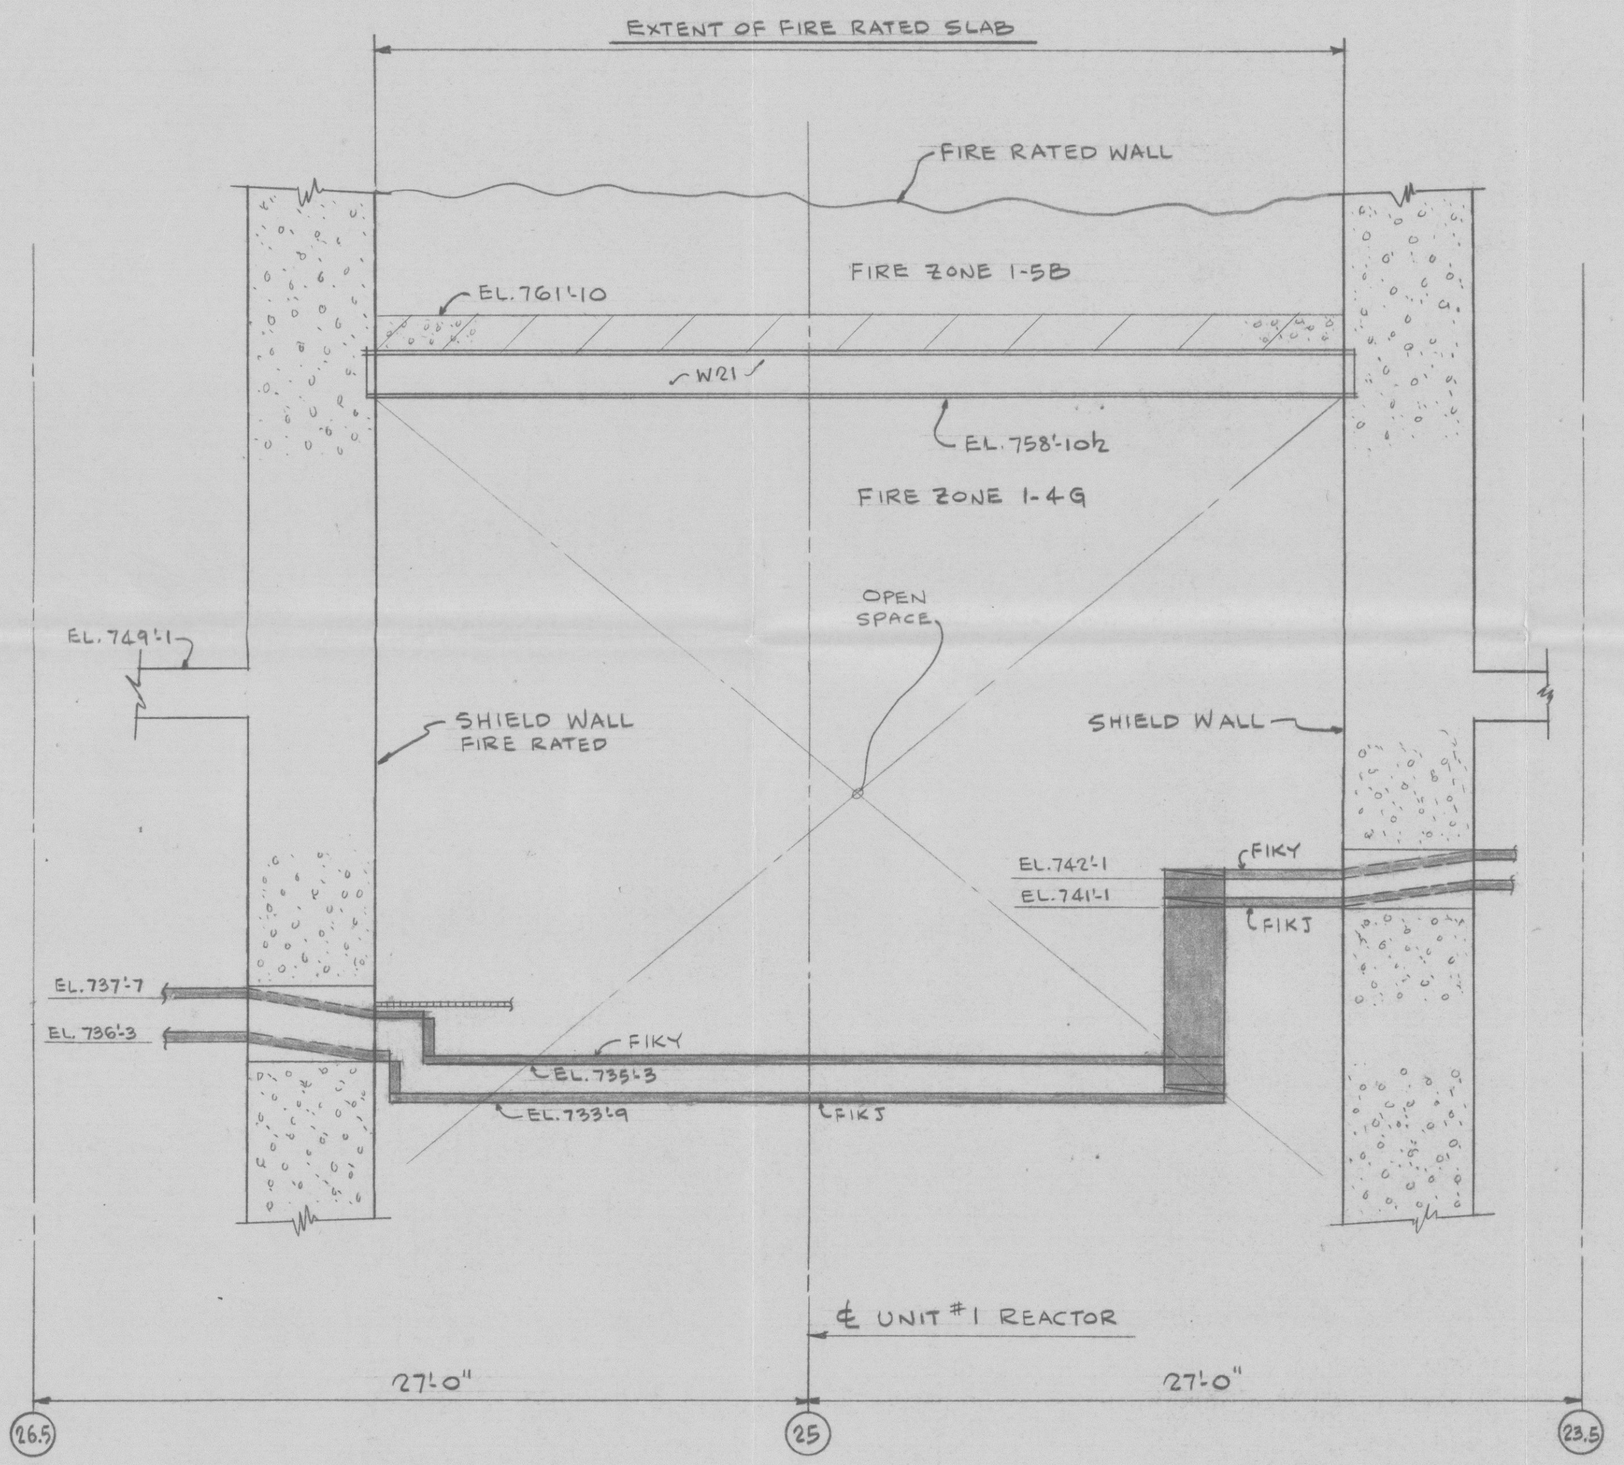

SECTION "A-A"

SCALE: ¼"=1'-0

TI APERTURE CARD

AE DRAWING NO.	PP&L DRAWING NO.
REFERENCE DRAWINGS	

REV	DESCRIPTION	DR	CH		APPROVED	DATE
0	INITIAL ISSUE	WTD	TNO	FXM	TAG	10/24/86

NON-QUALITY RELATED DWG CLASS 3

SUSQUEHANNA S.E.S.
UNIT #1
REACTOR BUILDING
APPENDIX R-DEVIATION REQ. #6
FIRE RATED F.L. SLAB EL. 761'-10

AREA 25&27	ELEV. 761'-10	SCALE: ¼"=1'-0

PENNSYLVANIA POWER & LIGHT COMPANY
ALLENTOWN PA.

PP&L DRAWING NO.	SHEET NO.	REV. NO.
C-206009	2	0

AE DRAWING NO. C-1769

PP&L FORM 350SC (1/84)

60712

8611060258

C