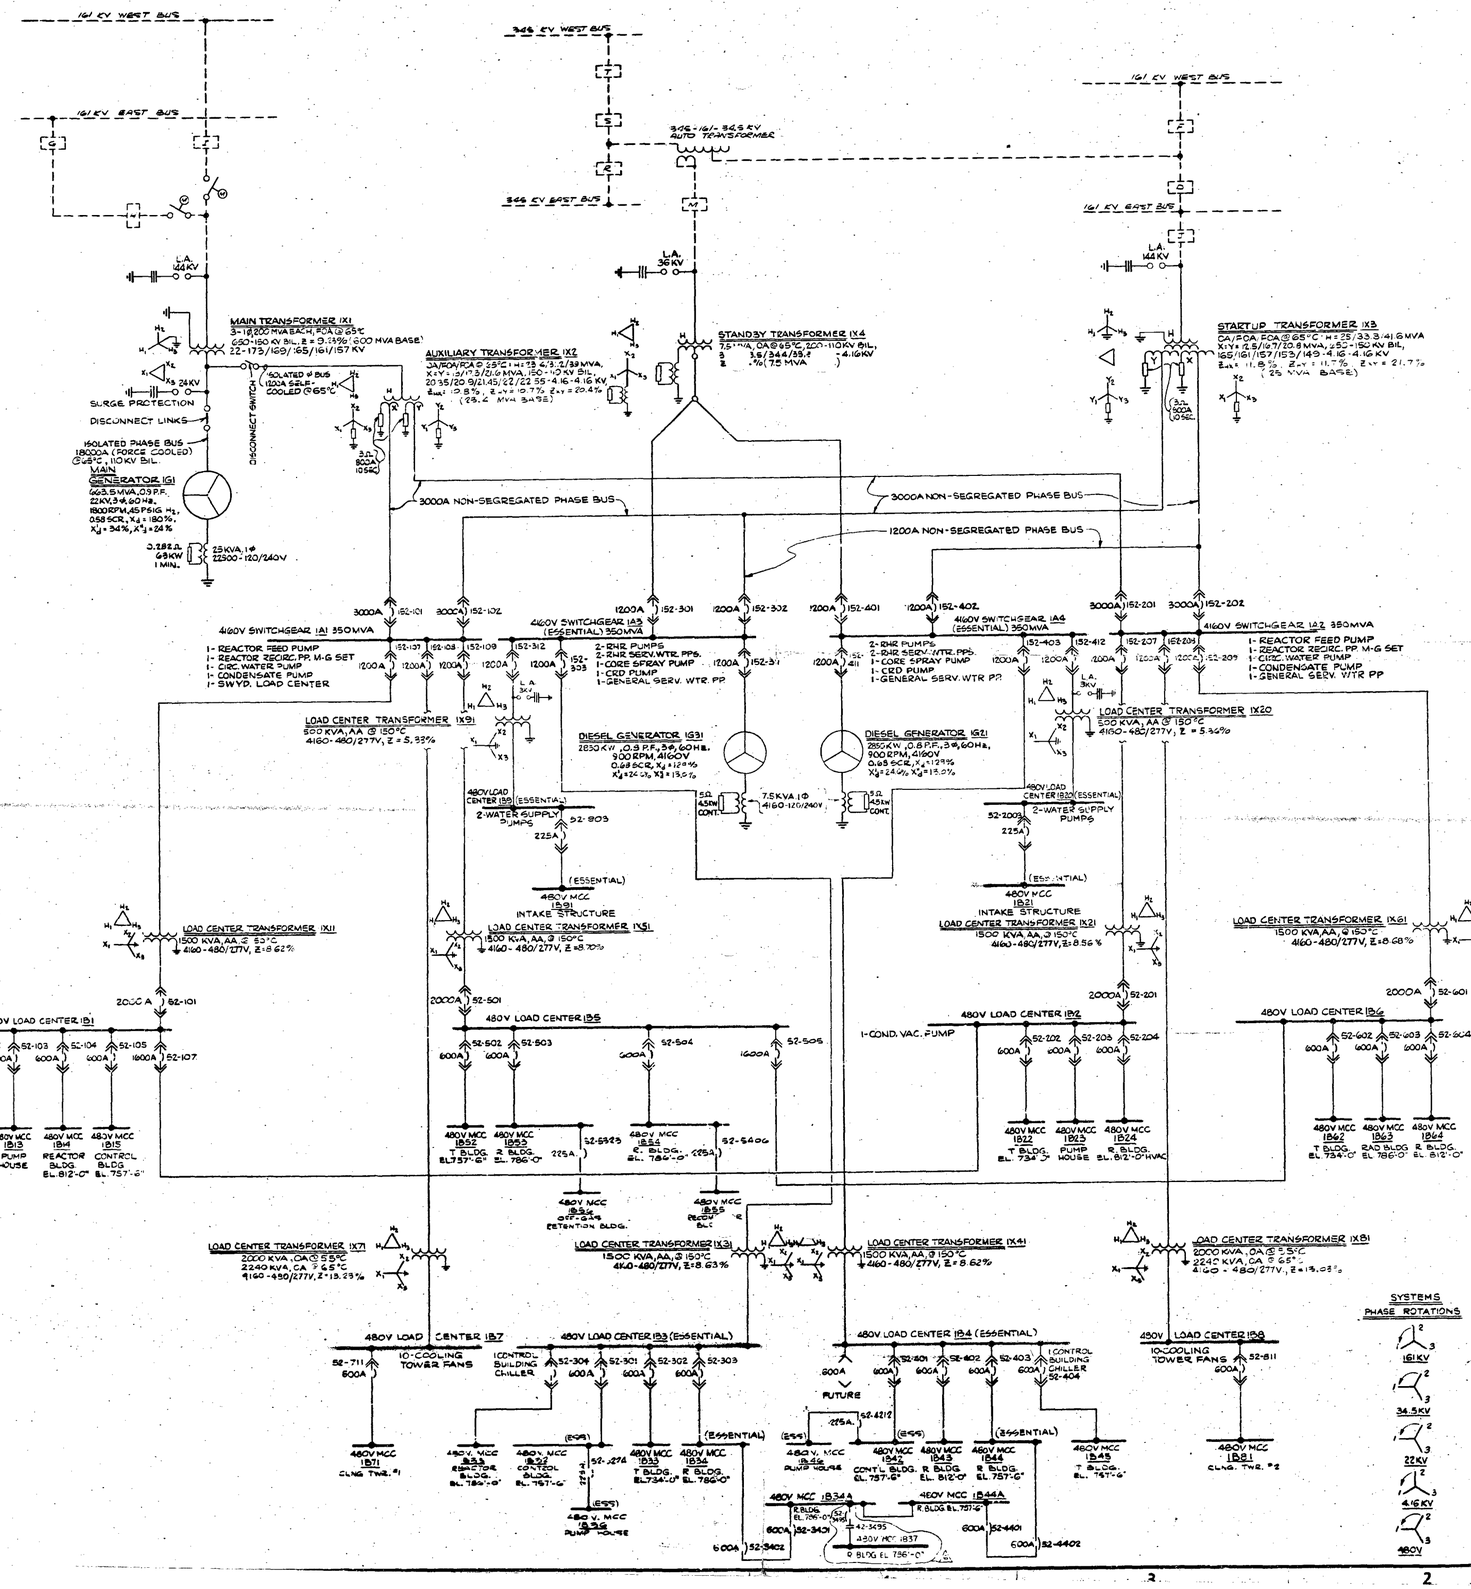

FOR INFORMATION ONLY

4/8/74	REV. PER OCR #159		
	REV. SIZE OF BUS & SUPTS.		
	120-26-615		
	ADDED SWITCHYARD		
	REFERENCE AND		
	ARRESTERS WERE		
	1X11 & 1A31		
9/26/73	REVISED		
8/1/73	ADDED MCC'S B21 B45 B71		
	B64 & CLG. TRANS. MPLANGE		
4/5/73	ADDED MCC'S 1B34A & 1B44A		
	S.U. & A.X. TRANS. WERE 24-4.8 KV		
11/30/72	REVISED TO ISSUED FOR CONSTRUCTION		
7/17/72	REVISED PER IBLP COMMENTS AND ISSUED FOR APPROVAL		
1/24/72	ISSUED FOR APPROVAL		

NONE — J. MENZEL — 1-23-72

BECHTEL
SAN FRANCISCO

DUANE ARNOLD ENERGY CENTER—UNIT No 1
IOWA ELECTRIC LIGHT AND POWER COMPANY
CEDAR RAPIDS, IOWA

SINGLE LINE DIAGRAM
STATION CONNECTIONS

JOB No.	DRAWING No.	REV.
7884	E-1	6

SIZE E

This drawing and the design it covers are the property of BECHTEL. They are merely loaned and on the borrower's express agreement that they will not be reproduced, copied, loaned, exhibited, or used except in the limited way and private use permitted by any written consent given by the lender to the borrower.

5580 070208

E 30