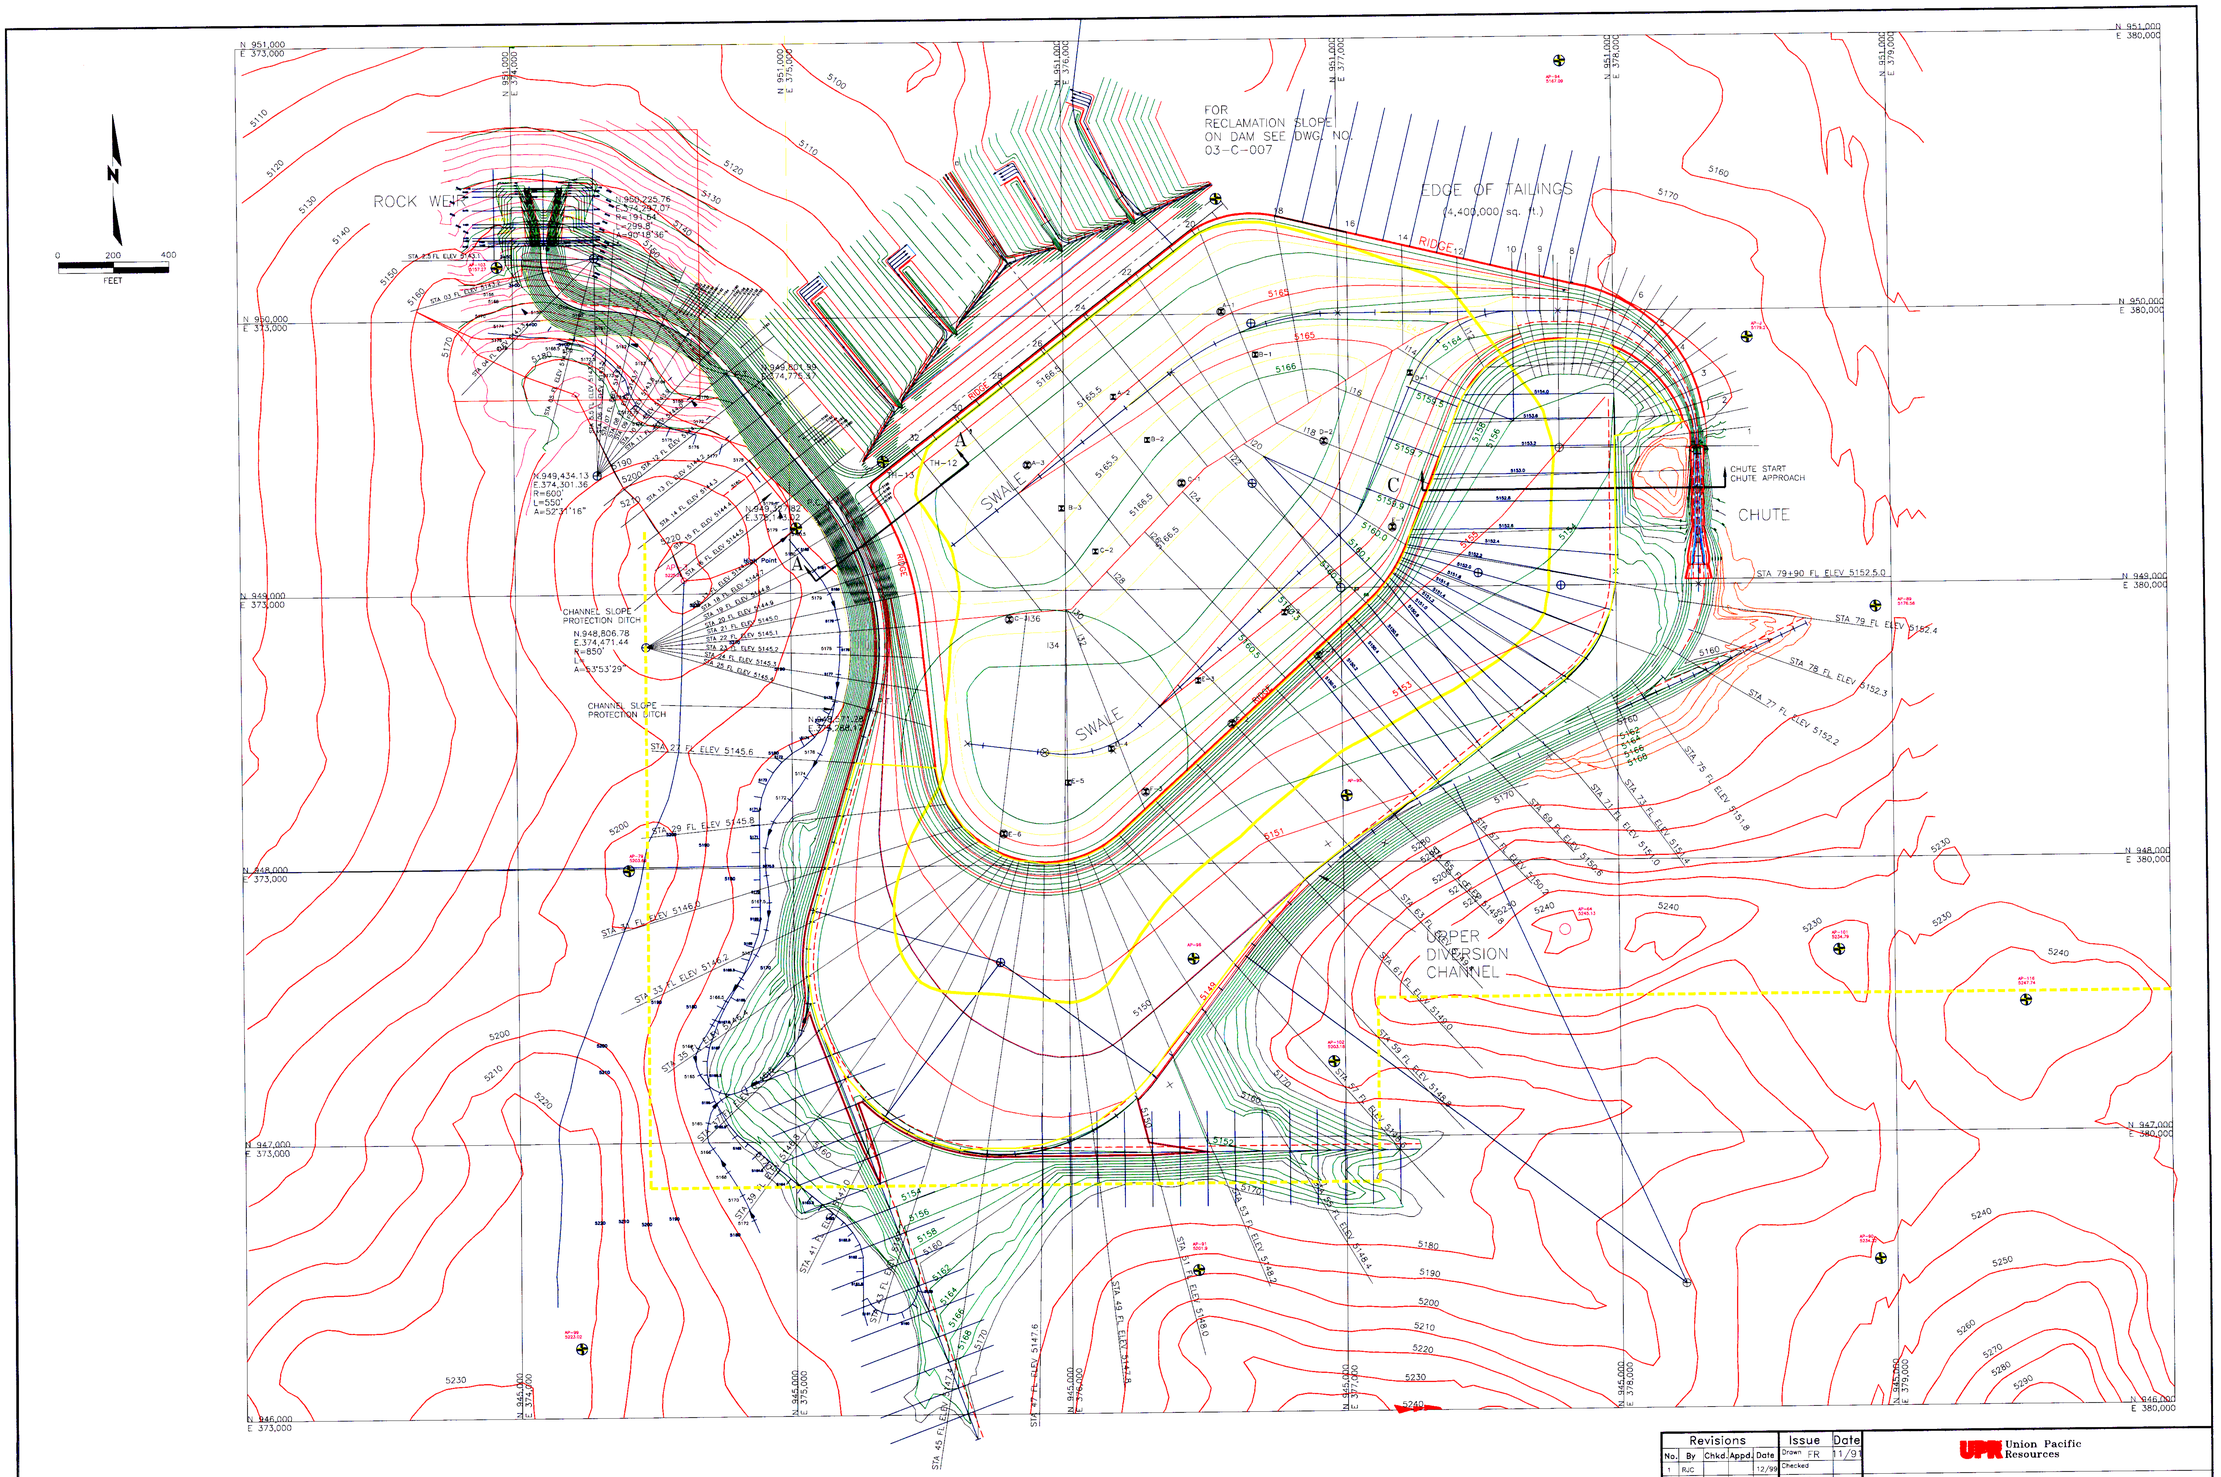

Revisions					Issue	Date
No.	By	Chkd.	Appd.	Date	Drawn FR	11/99
1	RJC			12/99	Checked	
					Approved	
					Approved	
					Approved	
					Approved	
					Approved	

Union Pacific Resources

BEAR CREEK URANIUM

TAILINGS DISPOSAL AREA

RECLAMATION PLAN

File/Dwg.No. 05-C-001

D-1