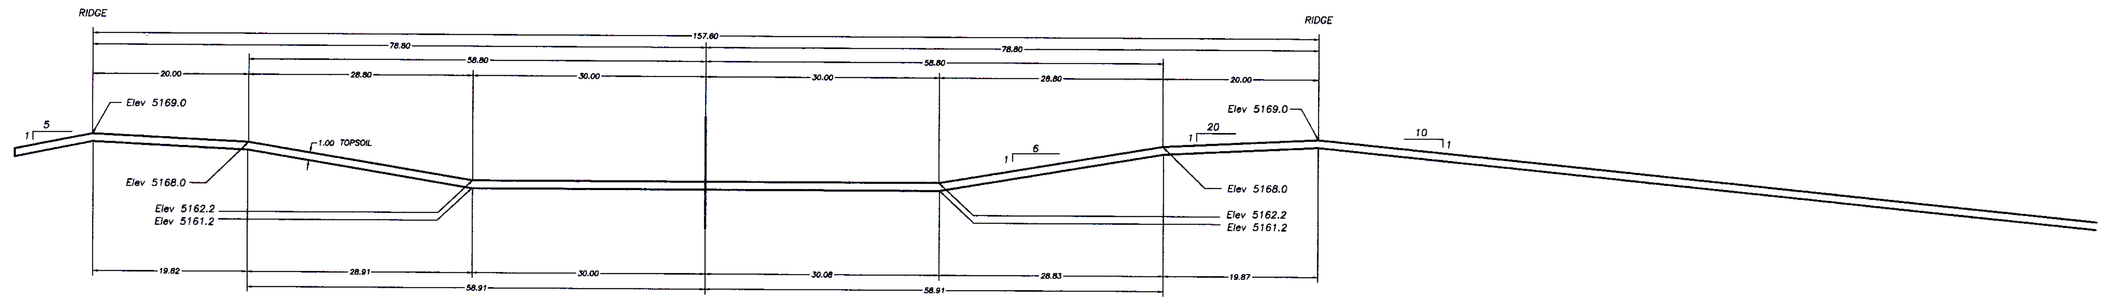

STATION 6+00

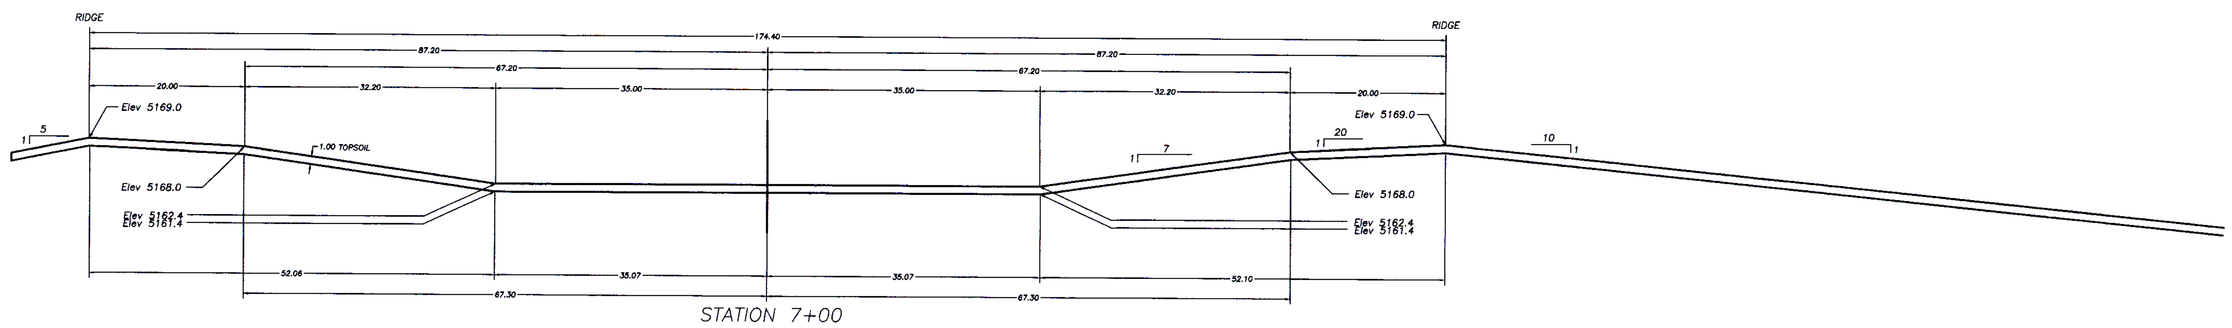

STATION 7+00

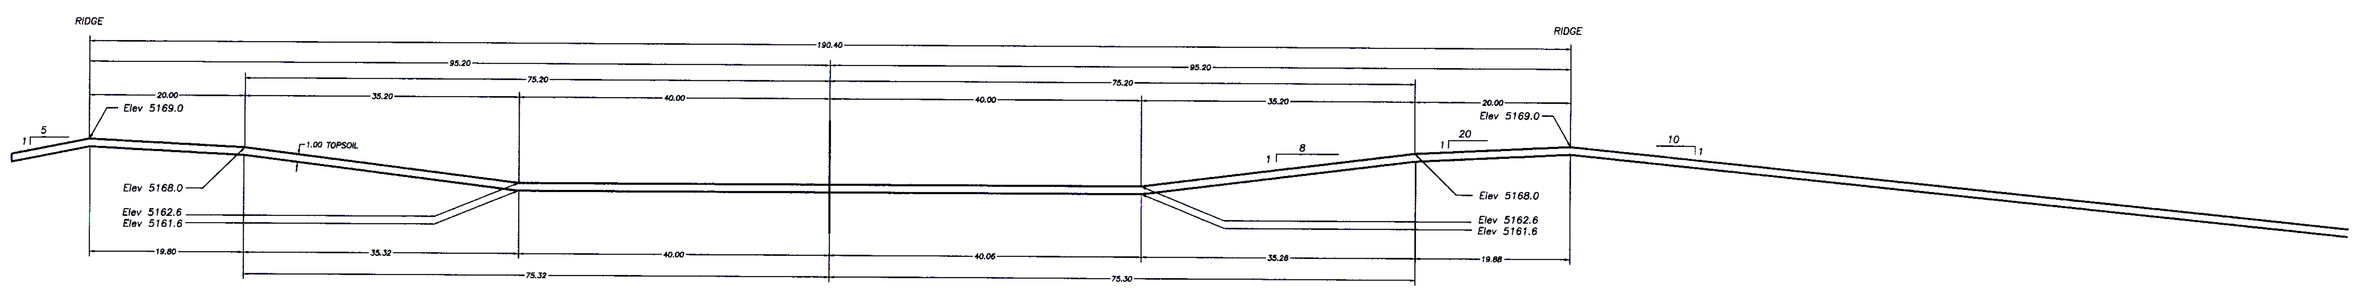

STATION 8+00

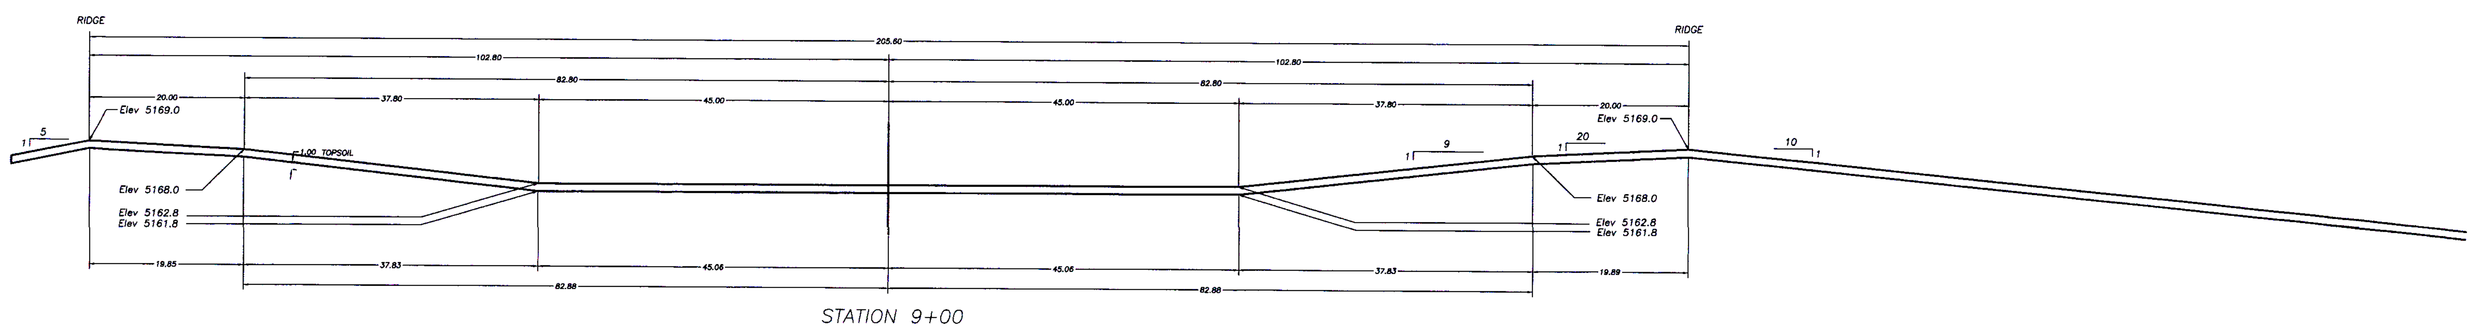

STATION 9+00

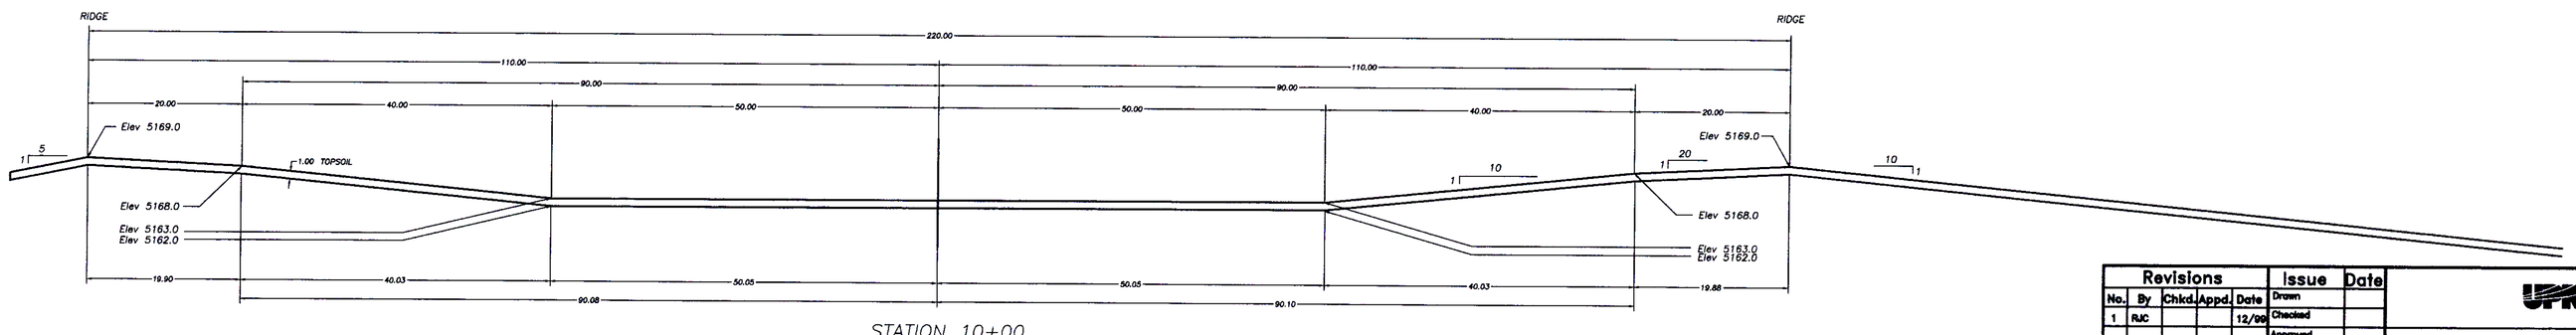

STATION 10+00

Revisions					Issue	Date
No.	By	Chkd.	Appd.	Date	Drawn	
1	RJC			12/99	Checked	
					Approved	
					Approved	
					Approved	
					Approved	
					Approved	

Union Pacific Resources

BEAR CREEK URANIUM

TAILINGS DISPOSAL AREA

CHUTE APPROACH CROSS SECTIONS

File/Dwg.No. 05-C-013a

D-8