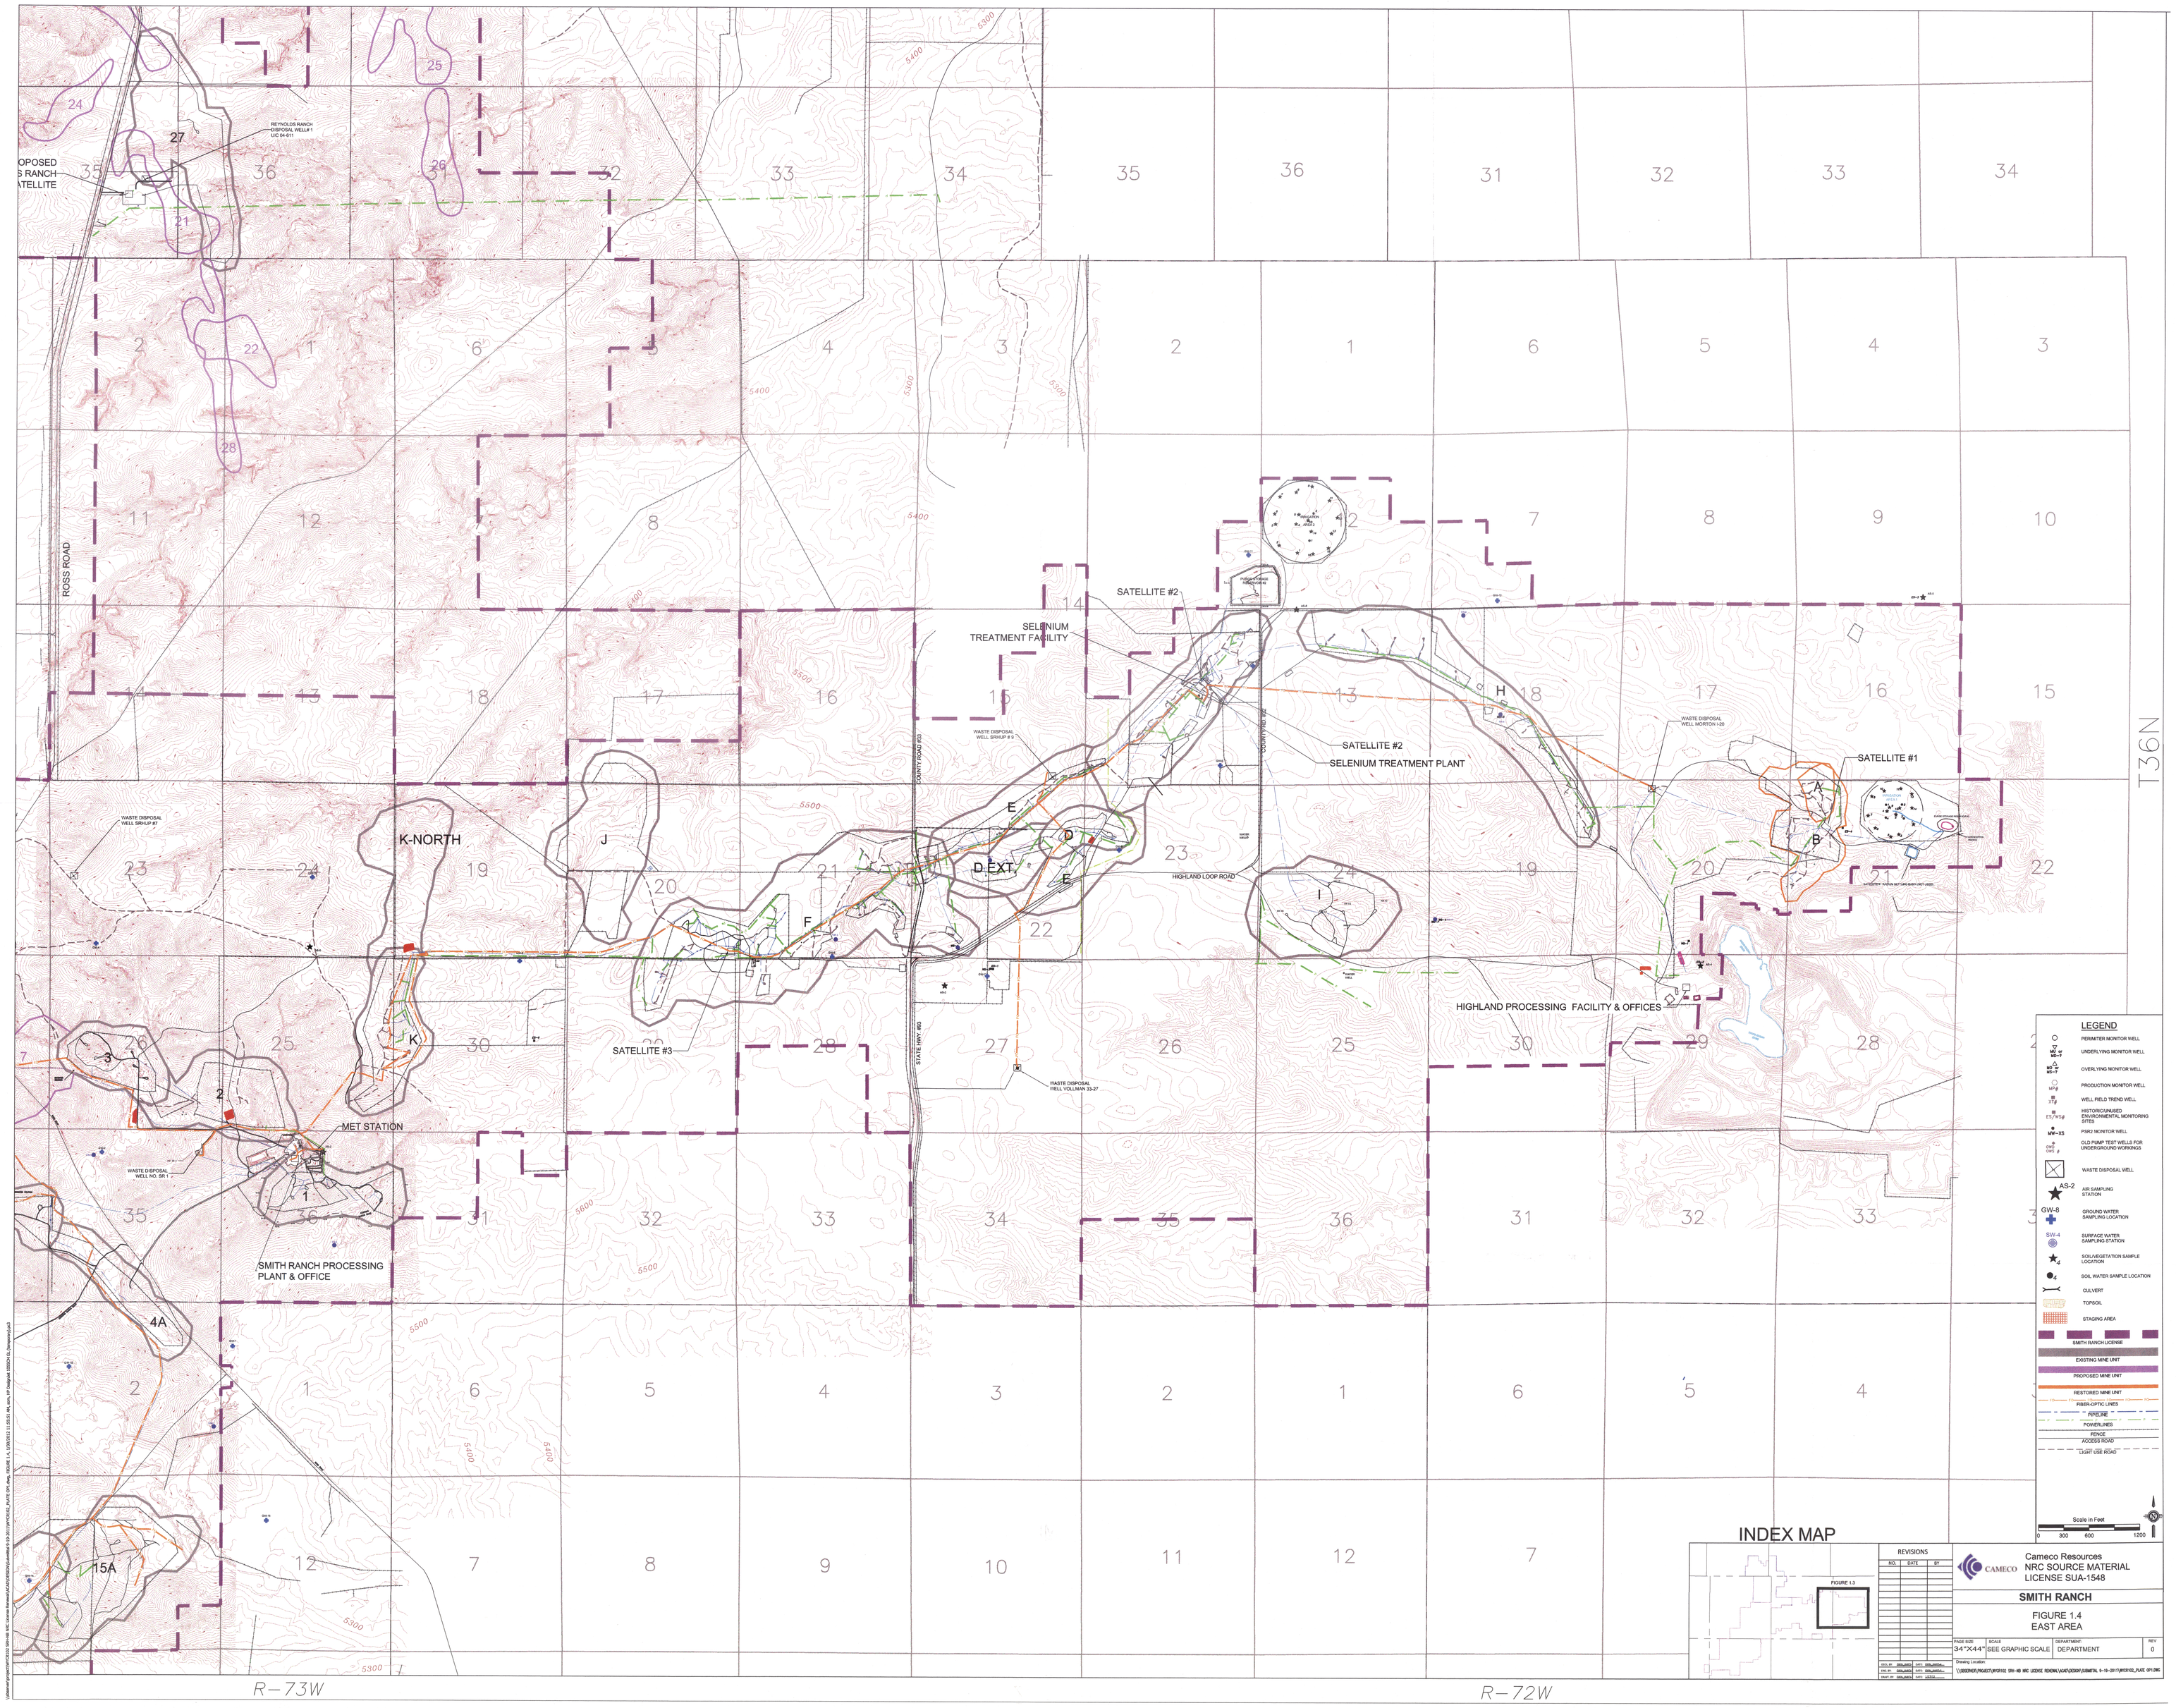

ROSS ROAD
K-NORTH
SATELLITE #2
SELENIUM TREATMENT FACILITY
SATELLITE #2
SELENIUM TREATMENT PLANT
SATELLITE #1
HIGHLAND LOOP ROAD
HIGHLAND PROCESSING FACILITY & OFFICES
SATELLITE #3
MET STATION
SMITH RANCH PROCESSING PLANT & OFFICE
T36N
R-73W
R-72W
LEGEND
PERIMETER MONITOR WELL
UNDERLYING MONITOR WELL
OVERLYING MONITOR WELL
PRODUCTION MONITOR WELL
WELL FIELD TREND WELL
HISTORIC/UNUSED ENVIRONMENTAL MONITORING SITES
PSR2 MONITOR WELL
OLD PUMP TEST WELLS FOR UNDERGROUND WORKINGS
WASTE DISPOSAL WELL
AS-2 AIR SAMPLING STATION
GW-8 GROUND WATER SAMPLING LOCATION
SW-4 SURFACE WATER SAMPLING STATION
SOIL/VEGETATION SAMPLE LOCATION
SOIL WATER SAMPLE LOCATION
CULVERT
TOPSOIL
STAGING AREA
SMITH RANCH LICENSE
EXISTING MINE UNIT
PROPOSED MINE UNIT
RESTORED MINE UNIT
FIBER-OPTIC LINES
PIPELINE
POWERLINES
FENCE
ACCESS ROAD
LIGHT USE ROAD
Scale in Feet
0 300 600 1200
INDEX MAP
REVISIONS
NO. DATE BY
Cameco Resources
NRC SOURCE MATERIAL
LICENSE SUA-1548
SMITH RANCH
FIGURE 1.4
EAST AREA
PAGE SIZE 34"X44"
SCALE SEE GRAPHIC SCALE
DEPARTMENT DEPARTMENT
REV 0