GRAPHIC SCALE

500 0 250 500 1000 2000

(IN FEET)
1 inch = 500 ft.
CONTOUR INTERVAL = 5 FEET

LEGEND

- LICENSE BOUNDARY
- EXISTING MAIN ROADS NOT TO BE DISTURBED
- EXISTING MAIN ROAD TO BE UPGRADED
- PROPOSED SECONDARY ACCESS ROADS, PIPELINE AND POWER LINE CORRIDORS
- MINE UNIT 1 (MUSKRAT DEPOSIT)
- MINE UNIT 2 (BOUNTIFUL DEPOSIT)
- MINE UNIT 3 (PEACH DEPOSIT)
- MINE UNIT 4 (BUSS DEPOSIT)
- MINE UNIT 5 (PIX DEPOSIT)
- TOPSOIL PILE
- PROPOSED CULVERT
- EXISTING CULVERTS INSTALLED 6/98 OR EARLIER
- AIR MONITORING STATION
- PROPOSED WASTERWATER DISPOSAL INJECTION WELL
- DRAINAGE
- TRAILS
- POWER — POWERLINE CORRIDOR
- UGP — UNDERGROUND PIPELINE CORRIDOR
- AIR SAMPLING STATION

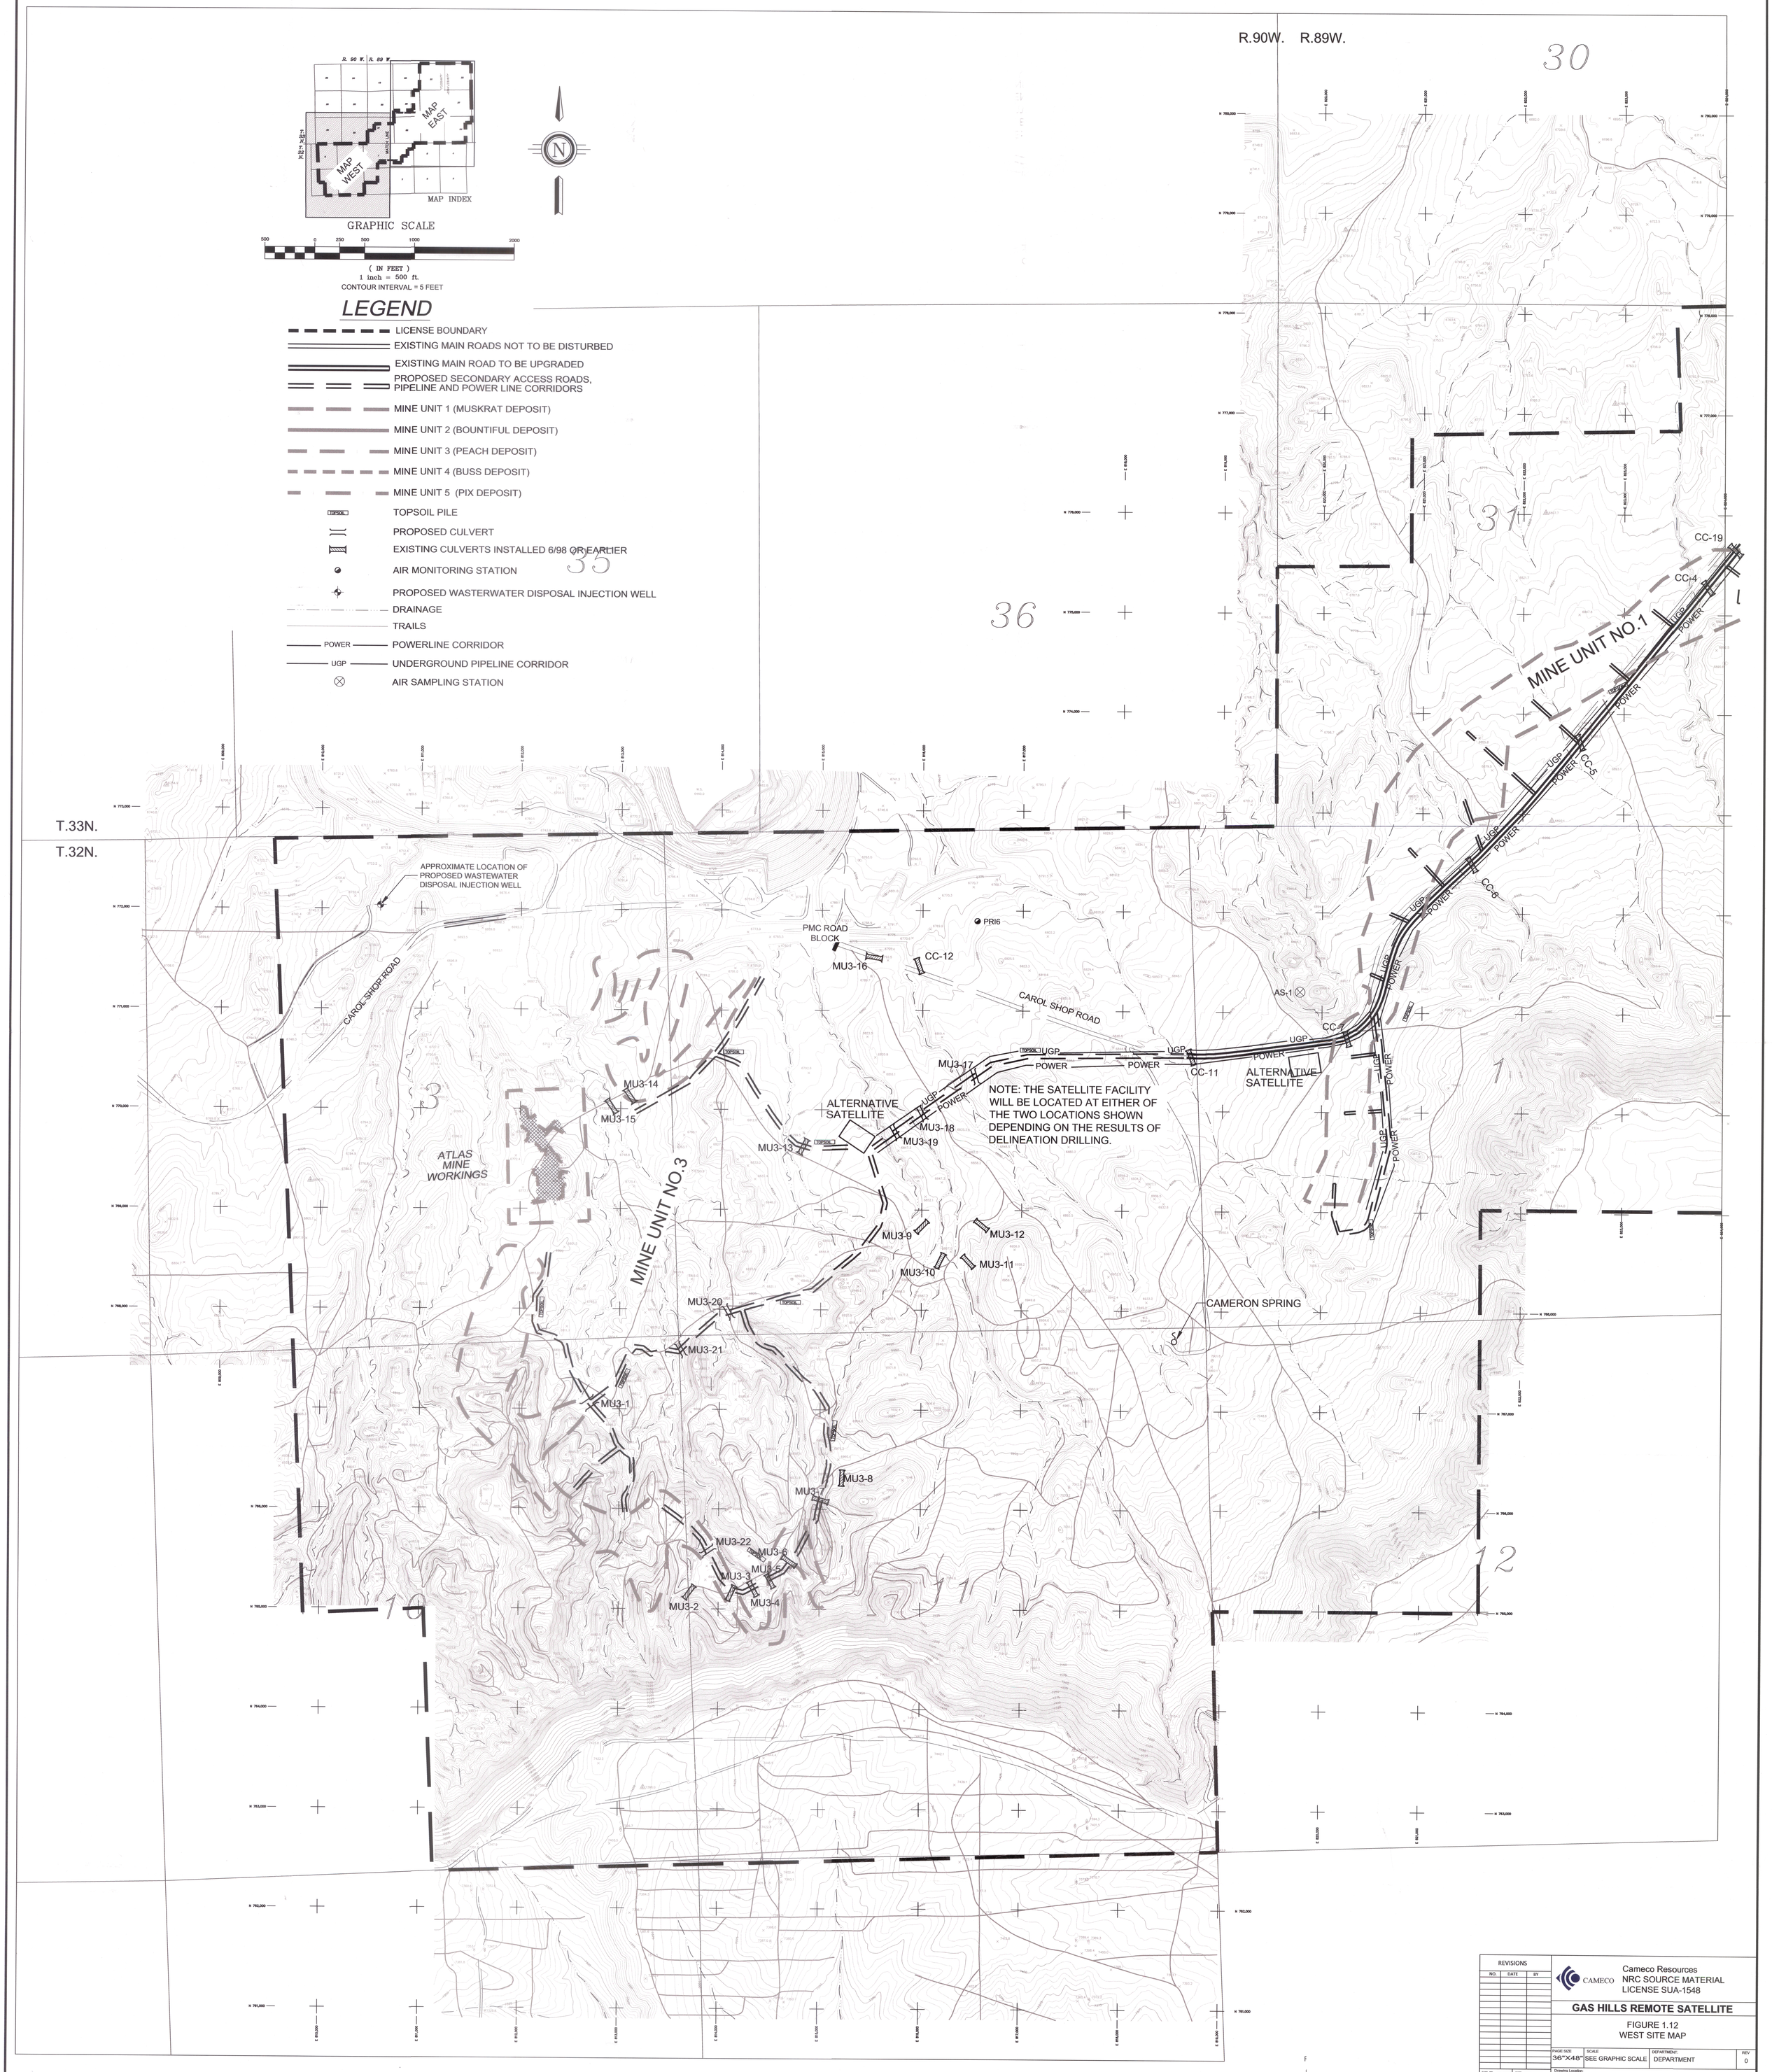

REVISIONS		
NO.	DATE	BY

CAMECO

Cameco Resources
NRC SOURCE MATERIAL
LICENSE SUA-1548

GAS HILLS REMOTE SATELLITE

FIGURE 1.12
WEST SITE MAP

PAGE SIZE	SCALE	DEPARTMENT:	REV
36"X48"	SEE GRAPHIC SCALE	DEPARTMENT	0

Drawing Location:

DES. BY: DATE:
ENG. BY: DATE:
DRAFT. BY: DATE: 10/5/2

L:\WYCKOFF GAS HILLS\ACAD\3-2011 SUBMITTAL\WYCKGS_PL-OP-1W.dwg, OPERATIONS PLAN, 12/1/2012 7:42:54 AM, jjh, HP Designjet L1055CH GL