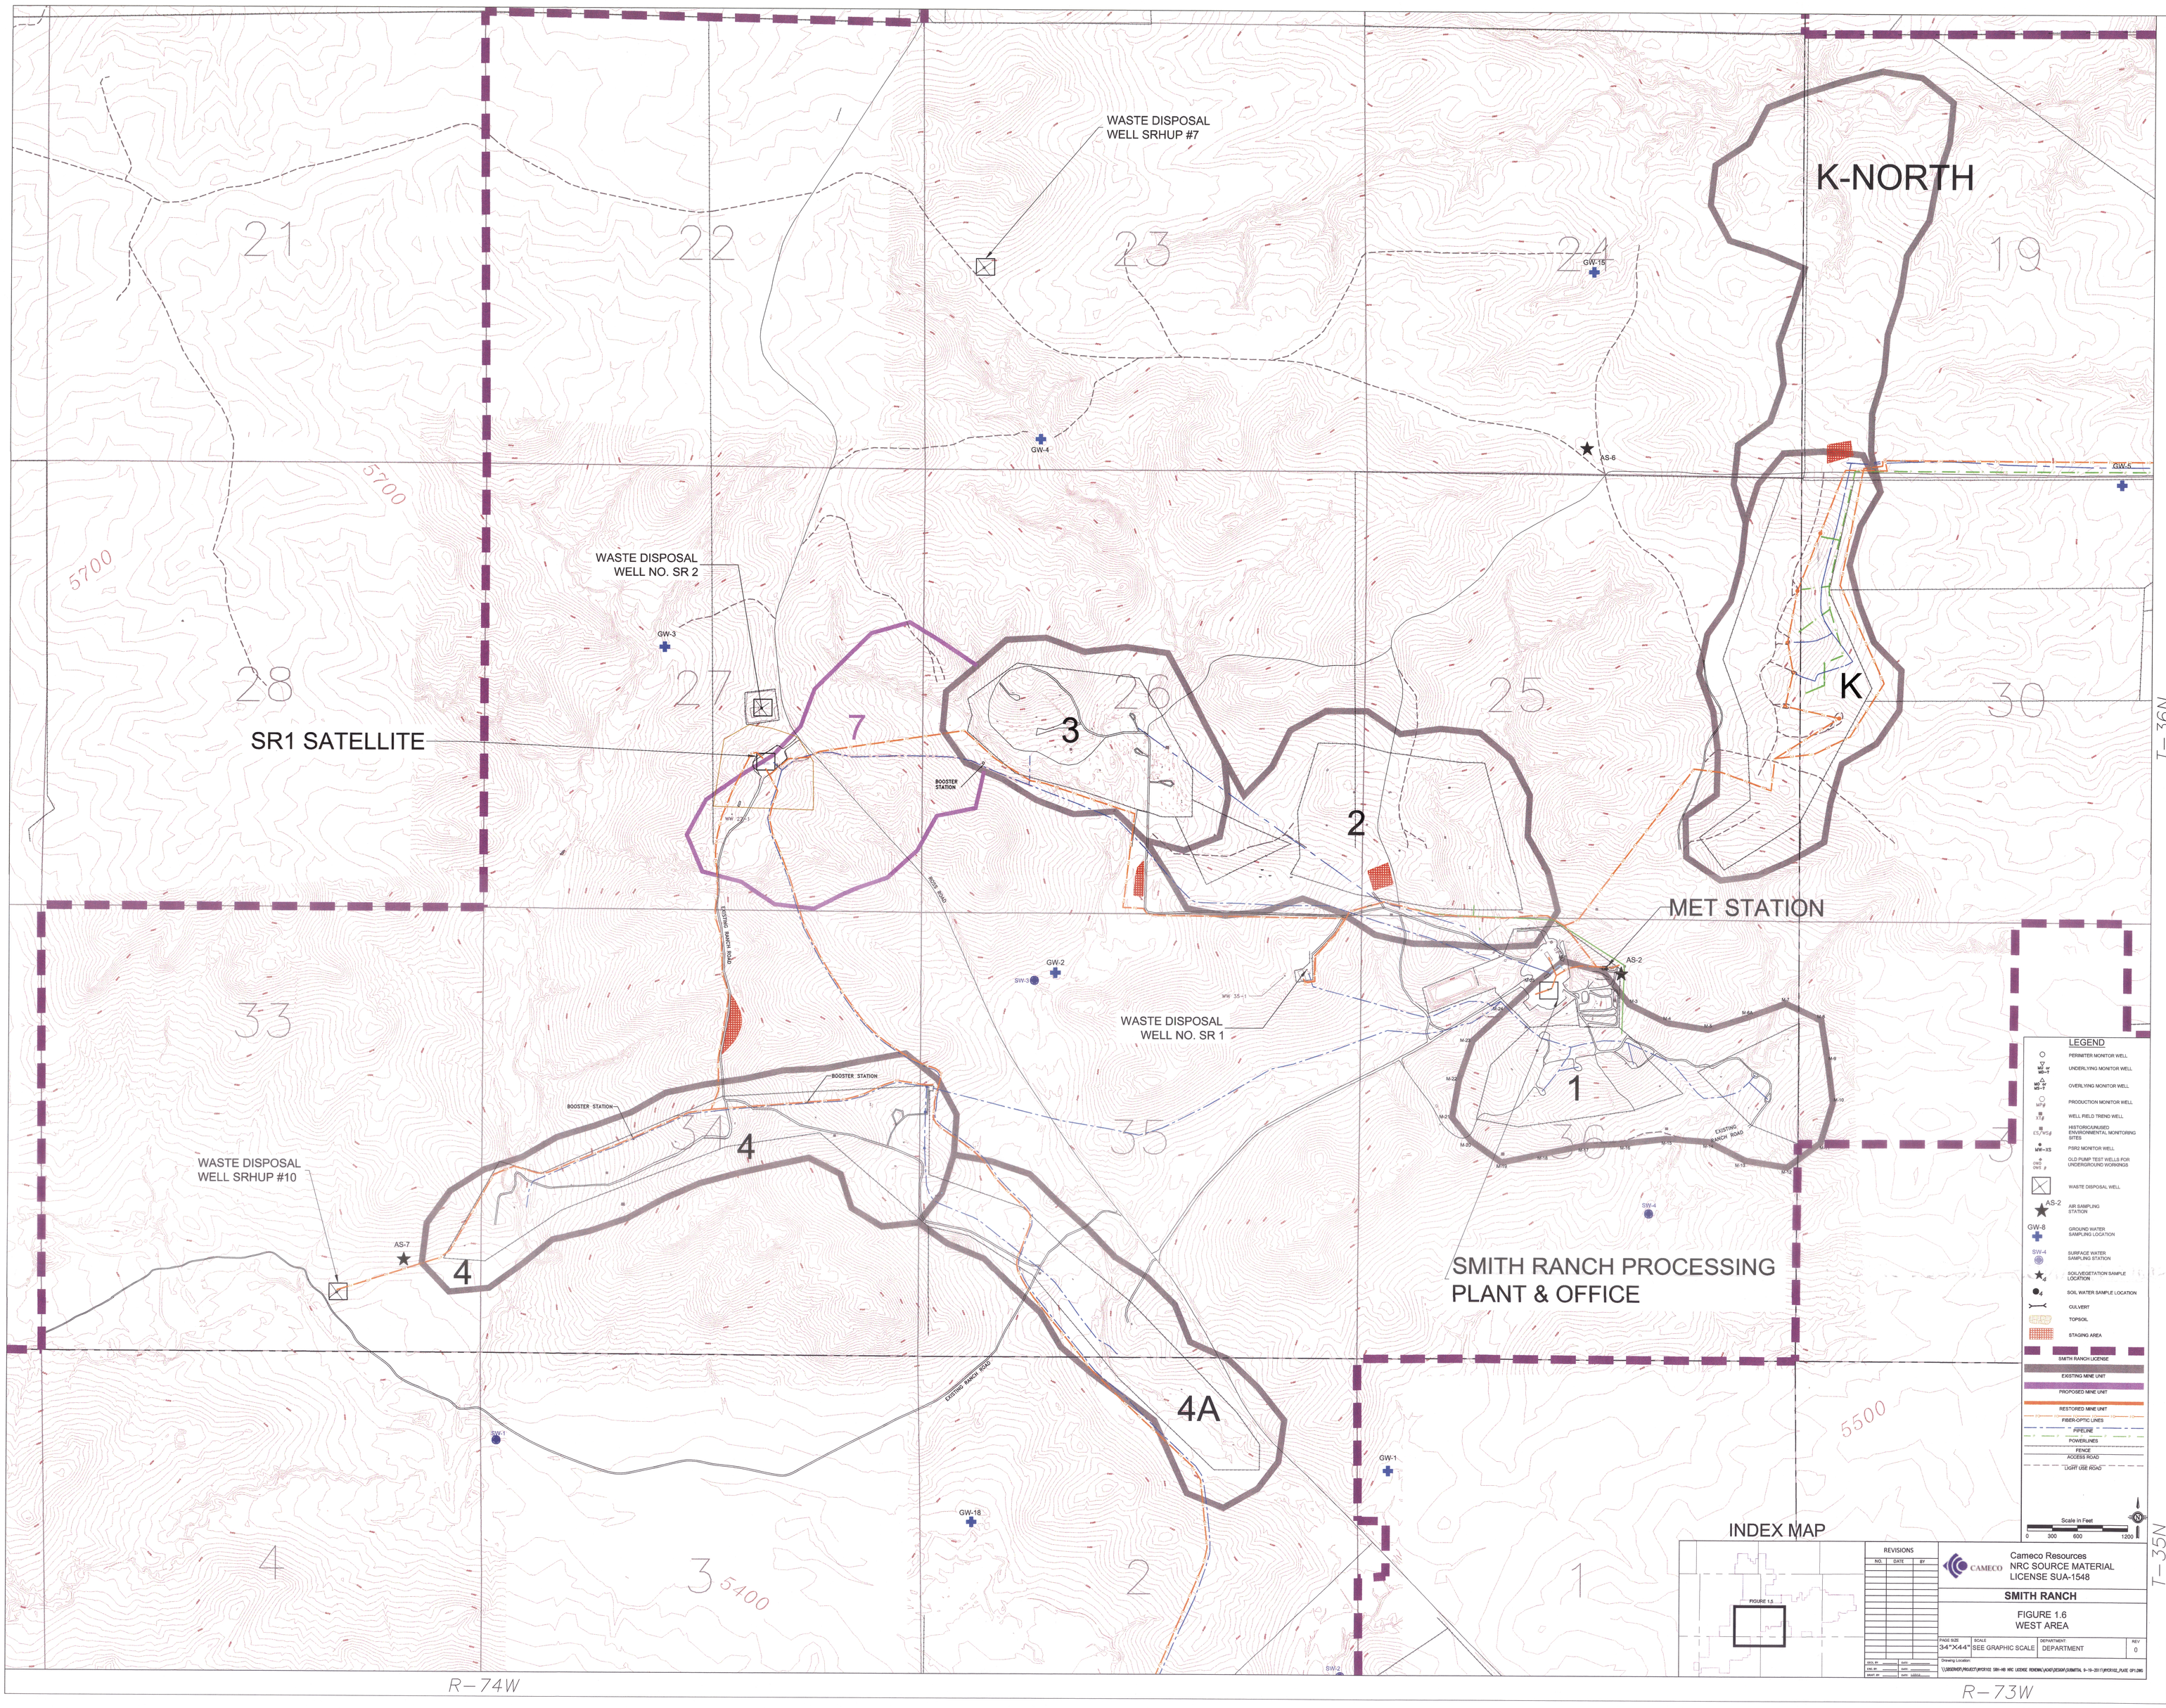
WASTE DISPOSAL WELL SRHUP #7
K-NORTH
21
22
23
24
19
GW-15
GW-4
AS-6
GW-5
5700
5700
WASTE DISPOSAL WELL NO. SR 2
GW-3
28
27
26
25
30
K
SR1 SATELLITE
7
3
BOOSTER STATION
2
T-36N
MET STATION
AS-2
GW-2
SW-3
33
WASTE DISPOSAL WELL NO. SR 1
BOOSTER STATION
BOOSTER STATION
34
4
35
36
1
EXISTING RANCH ROAD
WASTE DISPOSAL WELL SRHUP #10
AS-7
4
SW-4
SMITH RANCH PROCESSING PLANT & OFFICE
EXISTING RANCH ROAD
4A
5500
GW-1
SW-1
GW-18
4
3
5400
2
1
SW-2
T-35N
R-74W
R-73W
LEGEND
PERIMETER MONITOR WELL
UNDERLYING MONITOR WELL
OVERLYING MONITOR WELL
PRODUCTION MONITOR WELL
WELL FIELD TREND WELL
HISTORIC/UNUSED ENVIRONMENTAL MONITORING SITES
PSR2 MONITOR WELL
OLD PUMP TEST WELLS FOR UNDERGROUND WORKINGS
WASTE DISPOSAL WELL
AS-2 AIR SAMPLING STATION
GW-8 GROUND WATER SAMPLING LOCATION
SW-4 SURFACE WATER SAMPLING STATION
SOIL/VEGETATION SAMPLE LOCATION
SOIL WATER SAMPLE LOCATION
CULVERT
TOPSOIL
STAGING AREA
SMITH RANCH LICENSE
EXISTING MINE UNIT
PROPOSED MINE UNIT
RESTORED MINE UNIT
FIBER-OPTIC LINES
PIPELINE
POWERLINES
FENCE
ACCESS ROAD
LIGHT USE ROAD
Scale in Feet
0 300 600 1200
INDEX MAP
FIGURE 1.5
REVISIONS
NO. DATE BY
CAMECO
Cameco Resources
NRC SOURCE MATERIAL
LICENSE SUA-1548
SMITH RANCH
FIGURE 1.6
WEST AREA
PAGE SIZE 34"X44"
SCALE SEE GRAPHIC SCALE
DEPARTMENT DEPARTMENT
REV 0
Drawing Location
DATE BY
DATE BY
DRAFT BY DATE