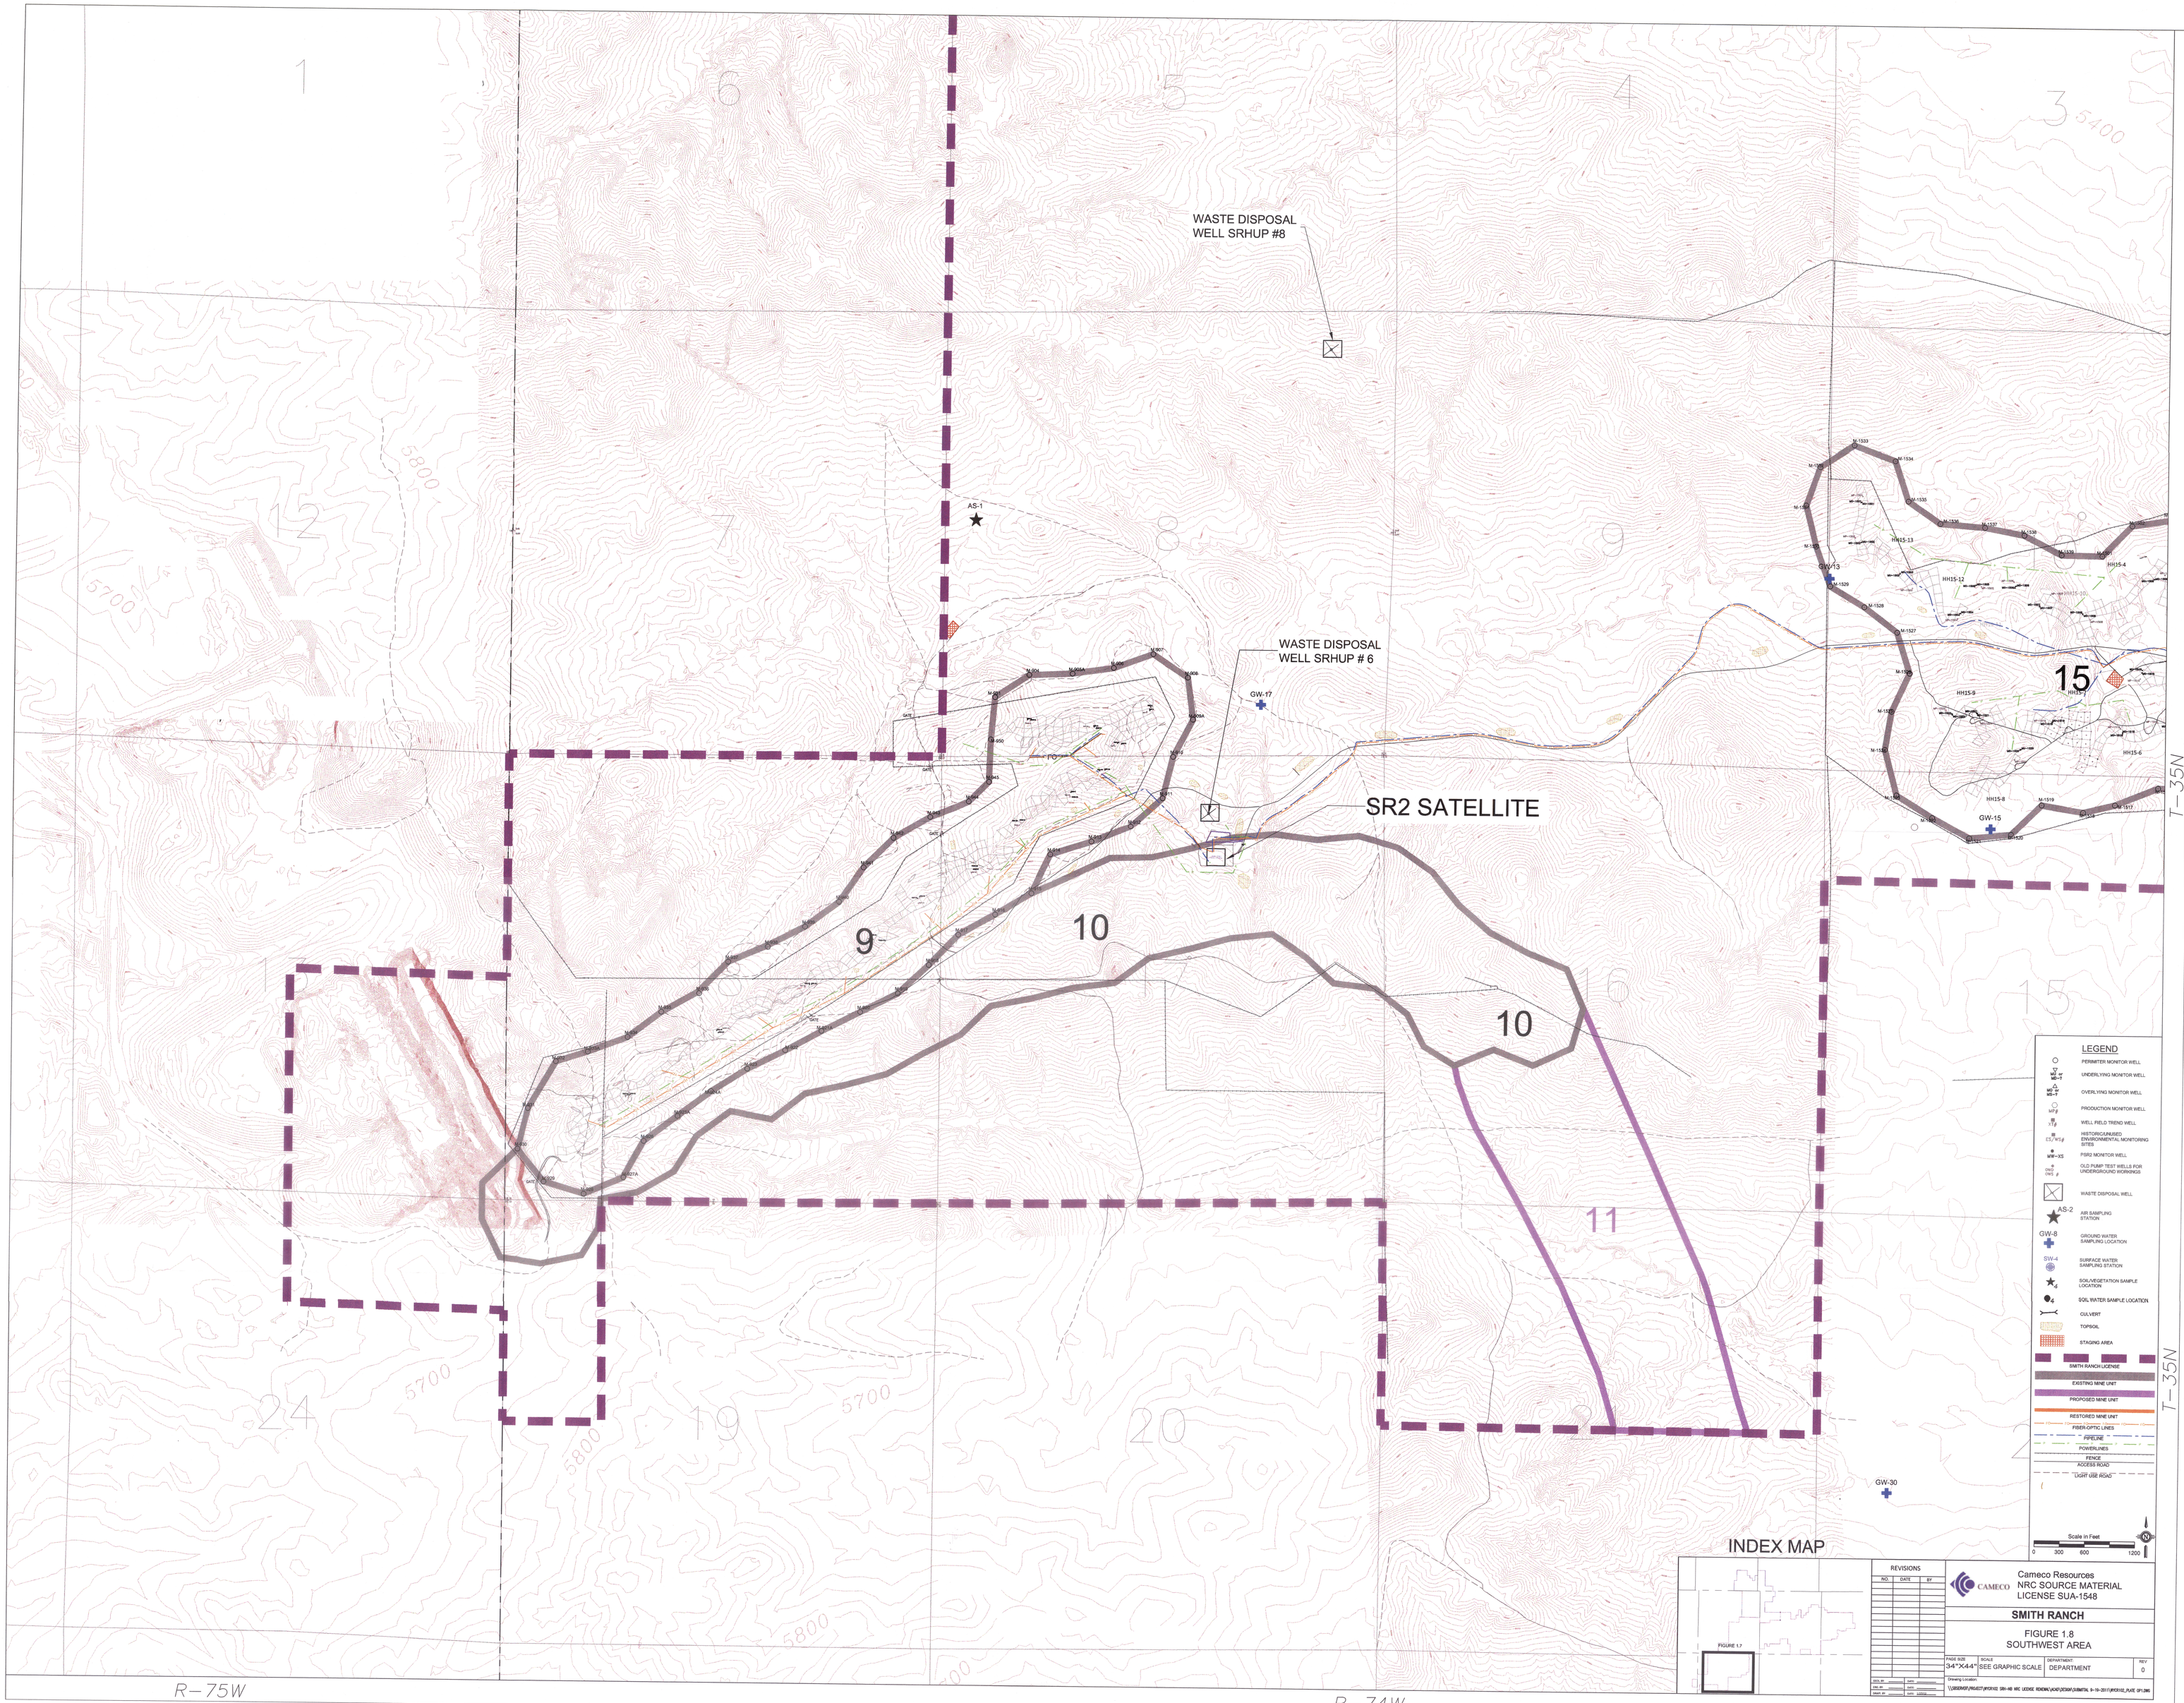

WASTE DISPOSAL WELL SRHUP #8
WASTE DISPOSAL WELL SRHUP # 6
SR2 SATELLITE
AS-1
GW-17
GW-15
GW-13
GW-30
9
10
10
11
15
T-35N
R-75W
R-74W
5400
5800
5700
LEGEND
PERIMITER MONITOR WELL
UNDERLYING MONITOR WELL
OVERLYING MONITOR WELL
PRODUCTION MONITOR WELL
WELL FIELD TREND WELL
HISTORIC/UNUSED ENVIRONMENTAL MONITORING SITES
PSR2 MONITOR WELL
OLD PUMP TEST WELLS FOR UNDERGROUND WORKINGS
WASTE DISPOSAL WELL
AIR SAMPLING STATION
GROUND WATER SAMPLING LOCATION
SURFACE WATER SAMPLING STATION
SOIL/VEGETATION SAMPLE LOCATION
SOIL WATER SAMPLE LOCATION
CULVERT
TOPSOIL
STAGING AREA
SMITH RANCH LICENSE
EXISTING MINE UNIT
PROPOSED MINE UNIT
RESTORED MINE UNIT
FIBER-OPTIC LINES
PIPELINE
POWERLINES
FENCE
ACCESS ROAD
LIGHT USE ROAD
Scale in Feet
0 300 600 1200
INDEX MAP
FIGURE 1.7
REVISIONS
NO. DATE BY
CAMECO
Cameco Resources
NRC SOURCE MATERIAL
LICENSE SUA-1548
SMITH RANCH
FIGURE 1.8
SOUTHWEST AREA
PAGE SIZE 34"X44"
SCALE SEE GRAPHIC SCALE
DEPARTMENT DEPARTMENT
REV 0
Drawing Location