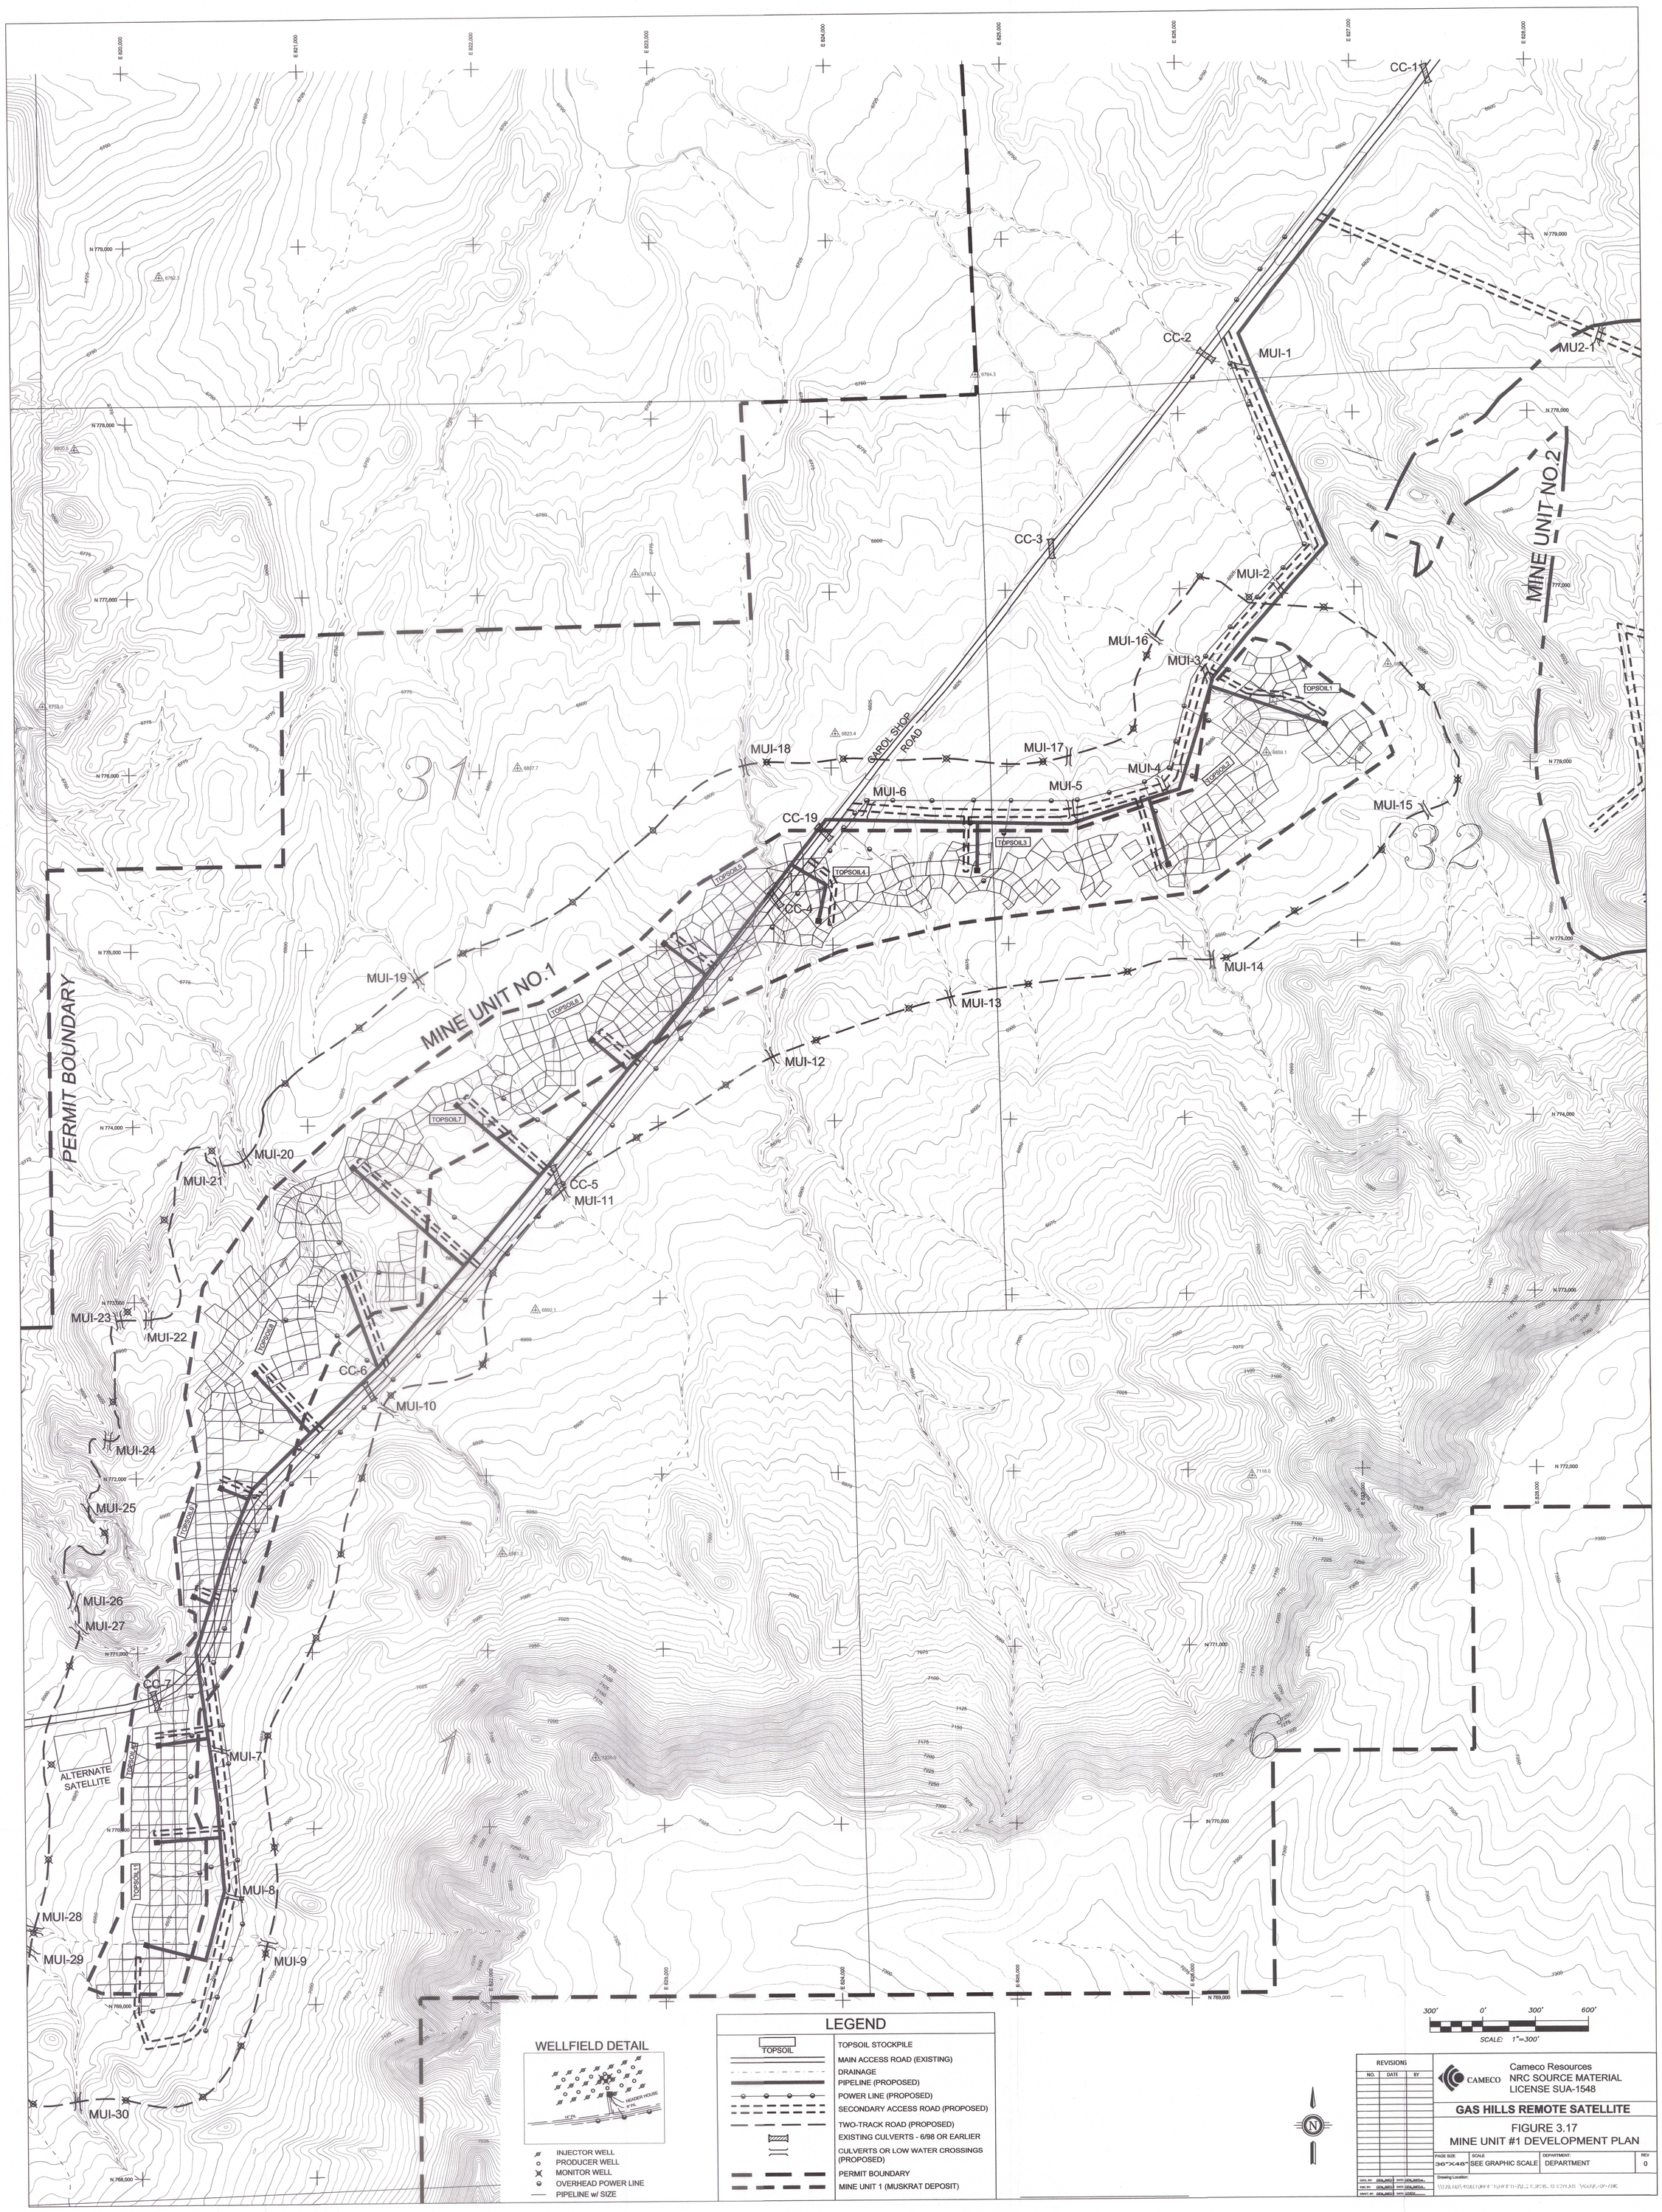
CC-1
CC-2
CC-3
CC-4
CC-5
CC-6
CC-7
CC-19
MUI-1
MUI-2
MUI-3
MUI-4
MUI-5
MUI-6
MUI-7
MUI-8
MUI-9
MUI-10
MUI-11
MUI-12
MUI-13
MUI-14
MUI-15
MUI-16
MUI-17
MUI-18
MUI-19
MUI-20
MUI-21
MUI-22
MUI-23
MUI-24
MUI-25
MUI-26
MUI-27
MUI-28
MUI-29
MUI-30
MU2-1
MINE UNIT NO.1
MINE UNIT NO.2
PERMIT BOUNDARY
GAROL SHOP ROAD
ALTERNATE SATELLITE
TOPSOIL1
TOPSOIL2
TOPSOIL3
TOPSOIL4
TOPSOIL5
TOPSOIL6
TOPSOIL7
TOPSOIL8
TOPSOIL9
TOPSOIL10
TOPSOIL11
31
32
WELLFIELD DETAIL
HEADER HOUSE
INJECTOR WELL
PRODUCER WELL
MONITOR WELL
OVERHEAD POWER LINE
PIPELINE w/ SIZE
LEGEND
TOPSOIL STOCKPILE
MAIN ACCESS ROAD (EXISTING)
DRAINAGE
PIPELINE (PROPOSED)
POWER LINE (PROPOSED)
SECONDARY ACCESS ROAD (PROPOSED)
TWO-TRACK ROAD (PROPOSED)
EXISTING CULVERTS - 6/98 OR EARLIER
CULVERTS OR LOW WATER CROSSINGS (PROPOSED)
PERMIT BOUNDARY
MINE UNIT 1 (MUSKRAT DEPOSIT)
300' 0' 300' 600'
SCALE: 1"=300'
REVISIONS
NO. DATE BY
CAMECO
Cameco Resources
NRC SOURCE MATERIAL
LICENSE SUA-1548
GAS HILLS REMOTE SATELLITE
FIGURE 3.17
MINE UNIT #1 DEVELOPMENT PLAN
PAGE SIZE 36"X48"
SCALE SEE GRAPHIC SCALE
DEPARTMENT DEPARTMENT
REV 0