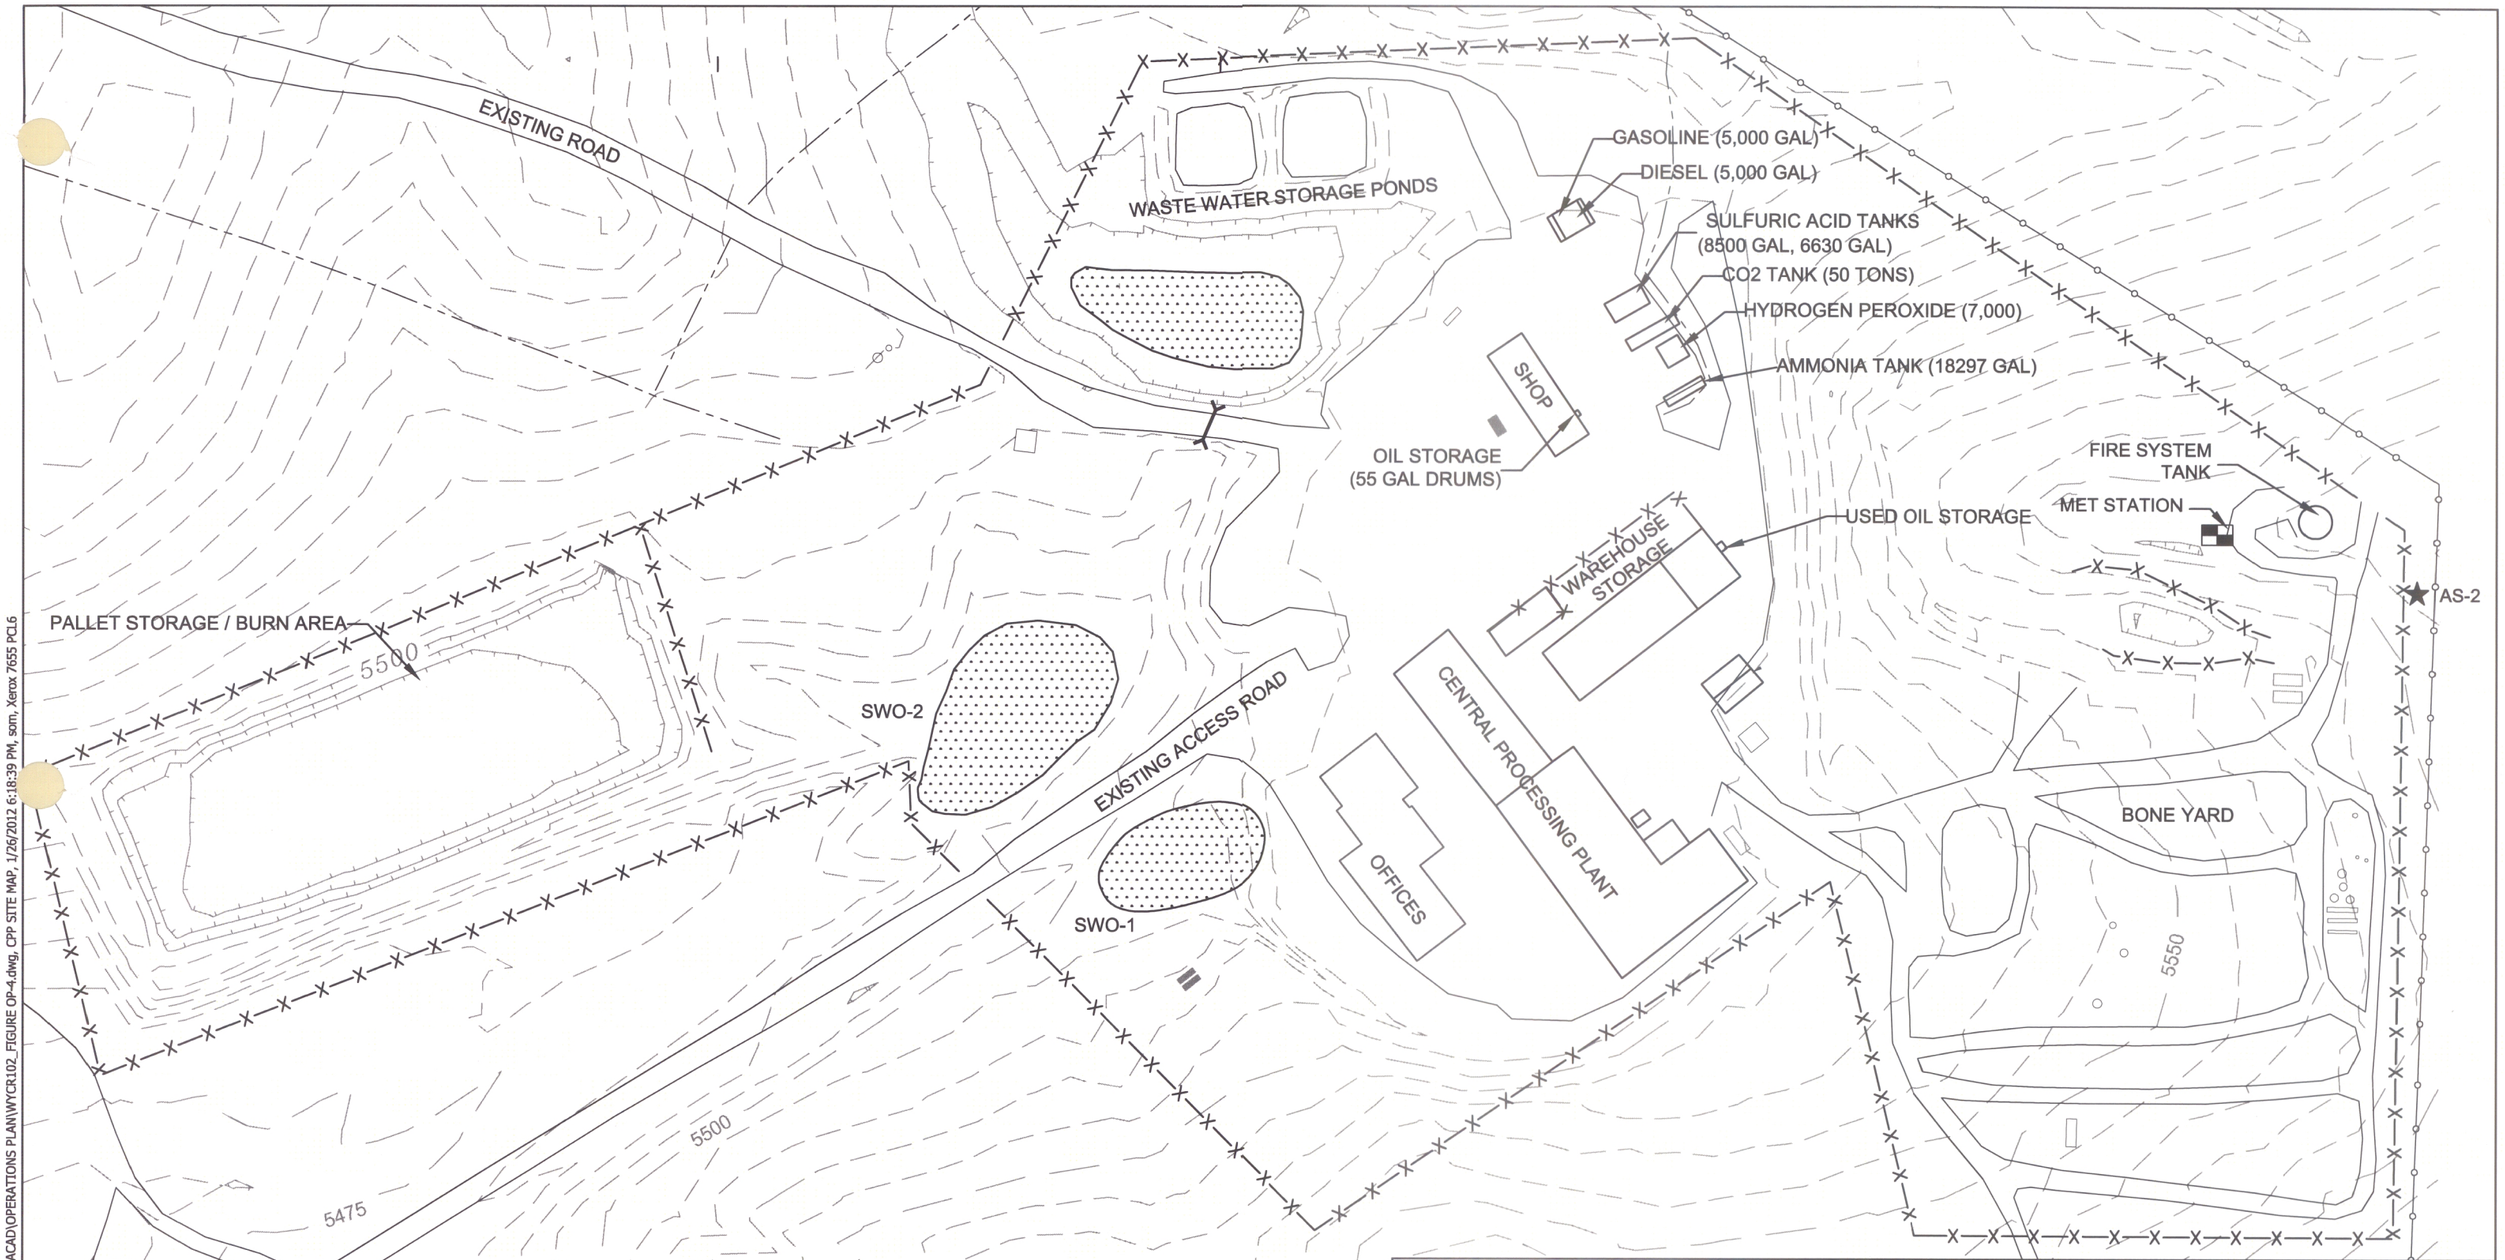

LEGEND

- PIPELINE
- POWERLINE
- CULVERT
- FENCE
- AIR SAMPLING STATION
- CATCHMENT BASIN
- STORM WATER DRAIN
- SEPTIC TANK

SCALE IN FEET

0 75' 150' 300'

N

REVISIONS		
NO.	DATE	BY

GEOL. BY:	GEN_IMEO	DATE:	GEN_IMEO4
ENG. BY:	GEN_IMEO	DATE:	GEN_IMEO4
DRAFT. BY:	GEN_IMEO	DATE:	1/19/12

CAMECO

Cameco Resources
NRC SOURCE MATERIAL
LICENSE SUA-1548

SMITH RANCH

FIGURE 3.18
CPP SITE MAP

PAGE SIZE	SCALE	DEPARTMENT:	REV
TABLOID (11 X 17")	SEE GRAPHIC SCALE	DEPARTMENT	0

Drawing Location:

\\SBSERVER\PROJECT\WYCR102 SRH-REYNOLDS AMENDMENT\ACAD\OPERATIONS PLAN\WYCR102_FIGURE OP-4.DWG

\\sbserver\project\WYCR102 SRH-REYNOLDS AMENDMENT\ACAD\OPERATIONS PLAN\WYCR102_FIGURE OP-4.dwg, CPP SITE MAP, 1/26/2012 6:18:39 PM, som, Xerox 7655 PCL6