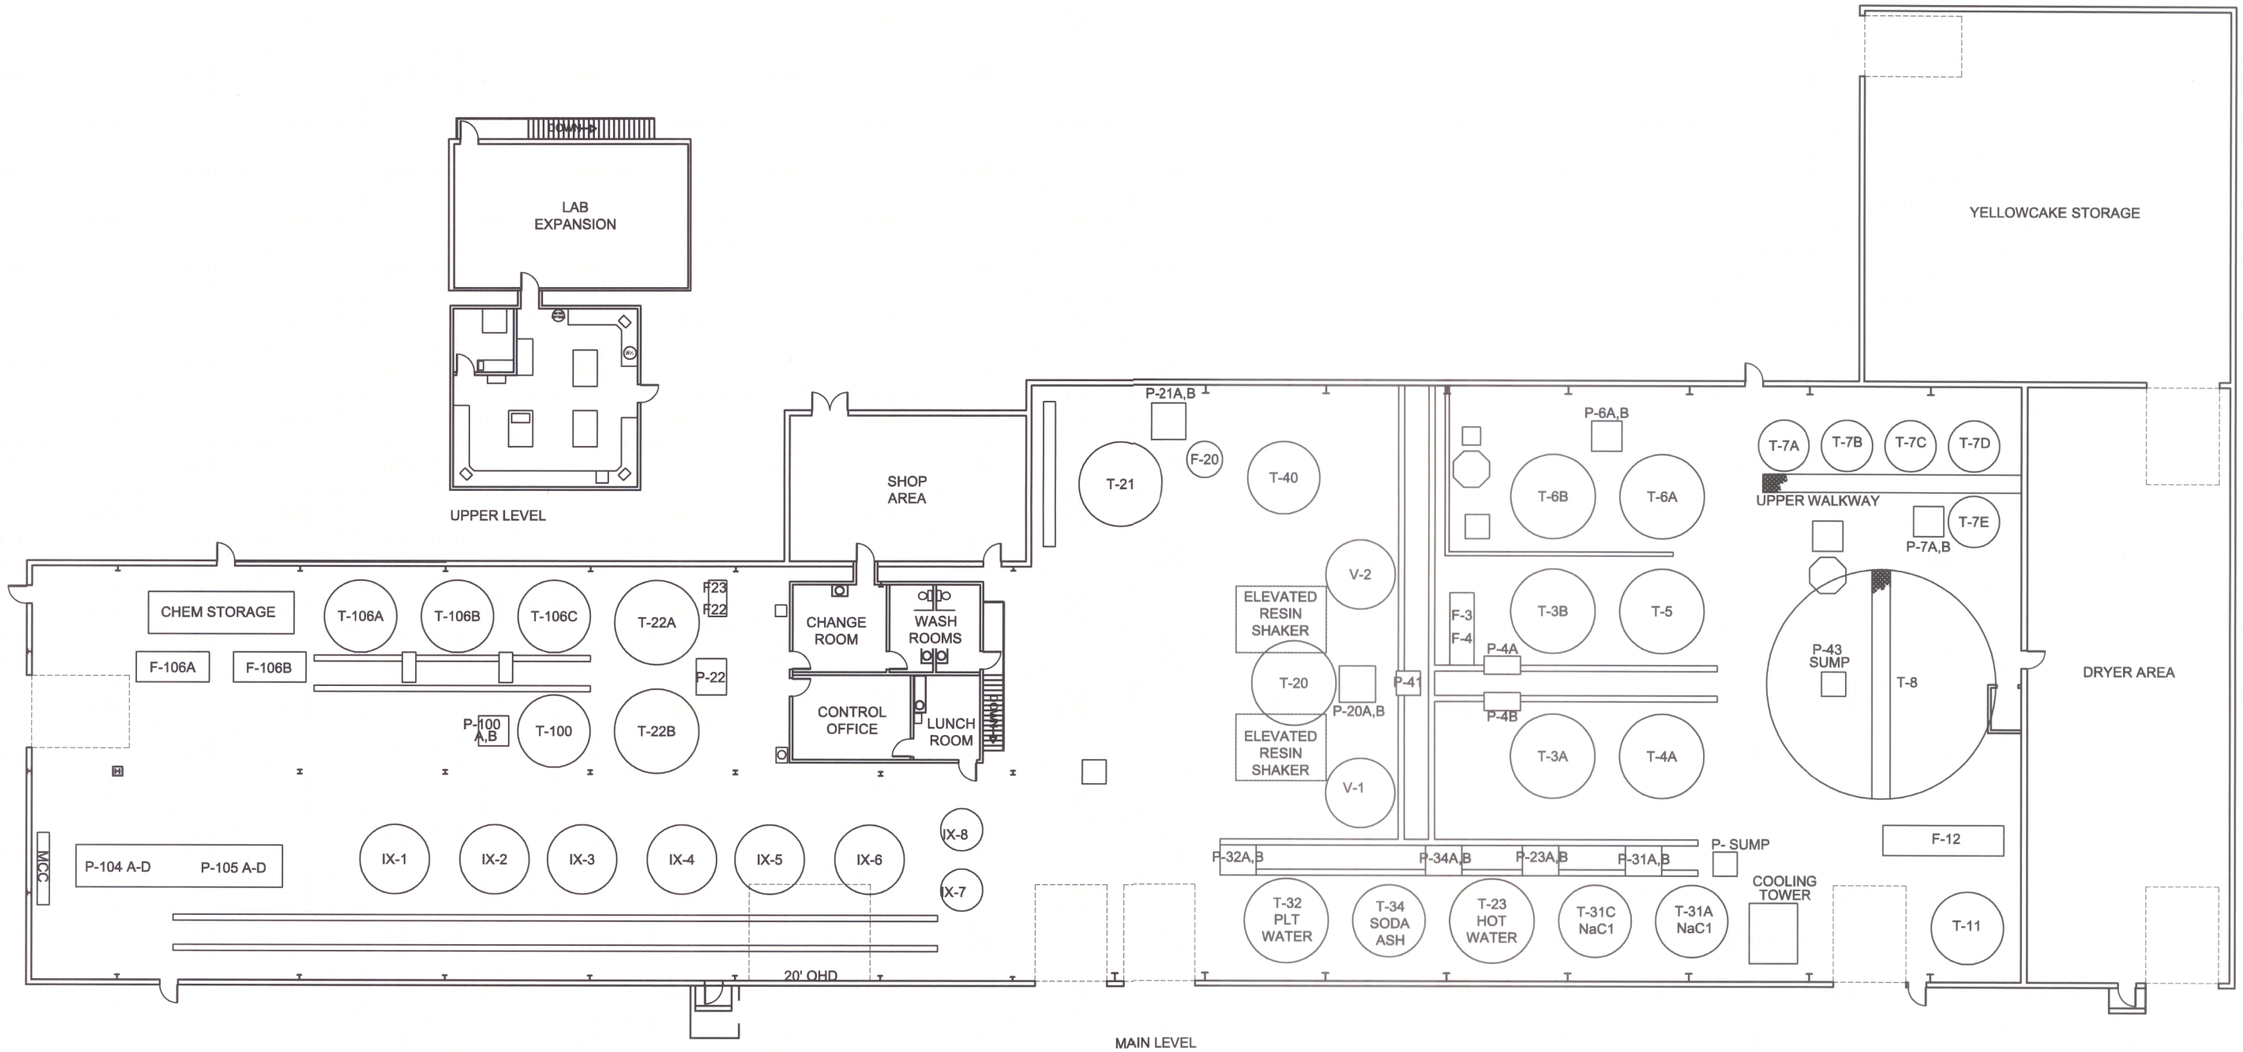

CENTRAL PROCESSING PLANT

SCALE IN FEET

0 150' 300' 600'

REVISIONS		
NO.	DATE	BY

GEOL. BY: GEN_INFO DATE: GEN_INFO4
ENG. BY: GEN_INFO DATE: GEN_INFO4
DRAFT. BY: GEN_INFO DATE: 1/18/02

CAMECO

Cameco Resources
NRC SOURCE MATERIAL
LICENSE SUA-1548

SMITH RANCH

FIGURE 3.19
CPP FLOOR PLAN

PAGE SIZE	SCALE	DEPARTMENT:	REV
11"X17"	SEE GRAPHIC SCALE	DEPARTMENT	0

Drawing Location:
\\SBSERVER\PROJECT\WYCR102 SRH-REYNOLDS AMENDMENT\ACAD\OPERATIONS PLAN\WYCR102_FIGURE OP-4A.DWG

\\sbserver\project\WYCR102 SRH-REYNOLDS AMENDMENT\ACAD\OPERATIONS PLAN\WYCR102_FIGURE OP-4A.dwg, CPP FLOOR PLAN, 1/27/2017 9:40:17 AM, som, Xerox 7655 PCL6