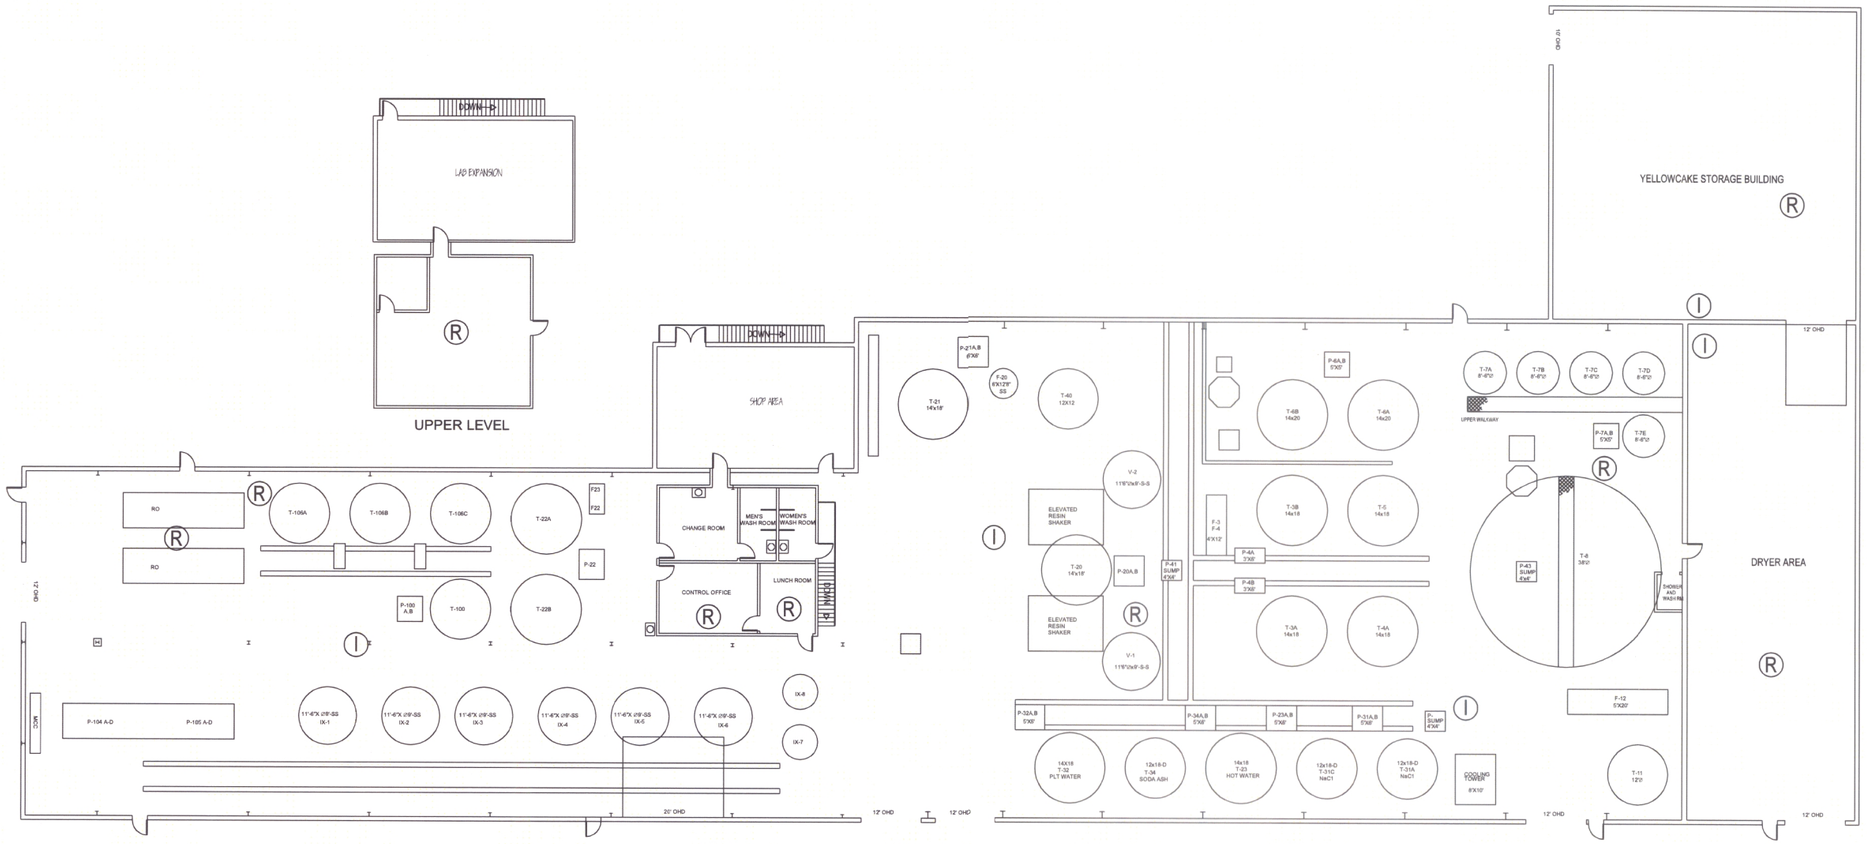

CENTRAL PROCESSING PLANT

THIS FACILITY IS RESTRICTED ACCESS THROUGHOUT EXCEPT WHERE NOTED

(I) ISOTROPIC AND/OR AIR PARTICULATE SAMPLE LOCATION

(R) RADON SAMPLE LOCATION

SCALE IN FEET

0 15' 30' 60'

REVISIONS		
NO.	DATE	BY

GEOL BY: GEN_INFO-1 DATE: GEN_INFO-4
ENG. BY: GEN_INFO-2 DATE: GEN_INFO-5
DRAFT. BY: GEN_INFO-3 DATE: 1/27/12

CAMECO

Cameco Resources
NRC SOURCE MATERIAL
LICENSE SUA-1548

SMITH RANCH

FIGURE 5.2
RADIOLOGICAL SAMPLING LOCATIONS
AT THE CPP

PAGE SIZE	SCALE	DEPARTMENT:	REV
11"X17"	SEE GRAPHIC SCALE	DEPARTMENT	0

Drawing Location:
\\SBSERVER\PROJECT\WYCR102 SRH-NB NRC LICENSE RENEWAL\RENEWAL DOCUMENT\FINAL NRC SUBMITTAL\ACAD_UPDATED_FOR_NRC\SMITH RANCH\WYCR102_SMITH RANCH CPP.DWG

\\sbserver\project\WYCR102 SRH-NB NRC License Renewal\RENEWAL DOCUMENT\FINAL NRC SUBMITTAL\ACAD_UPDATED_FOR_NRC\SMITH RANCH\WYCR102_SMITH RANCH CPP.dwg, CPP FLOOR PLAN, 1/27/2012 2:47:37 PM, som, Xerox 7655 PCL6